
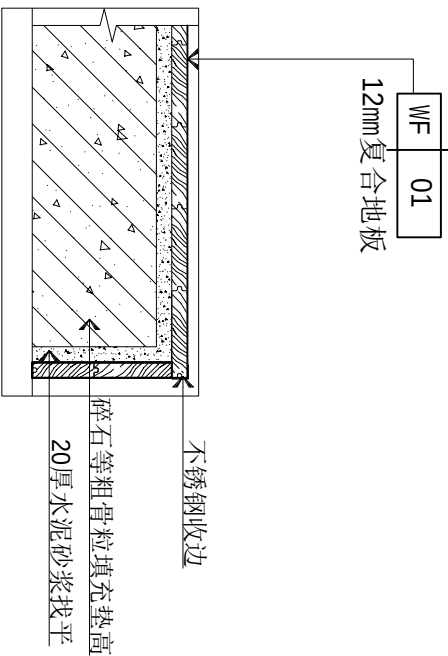
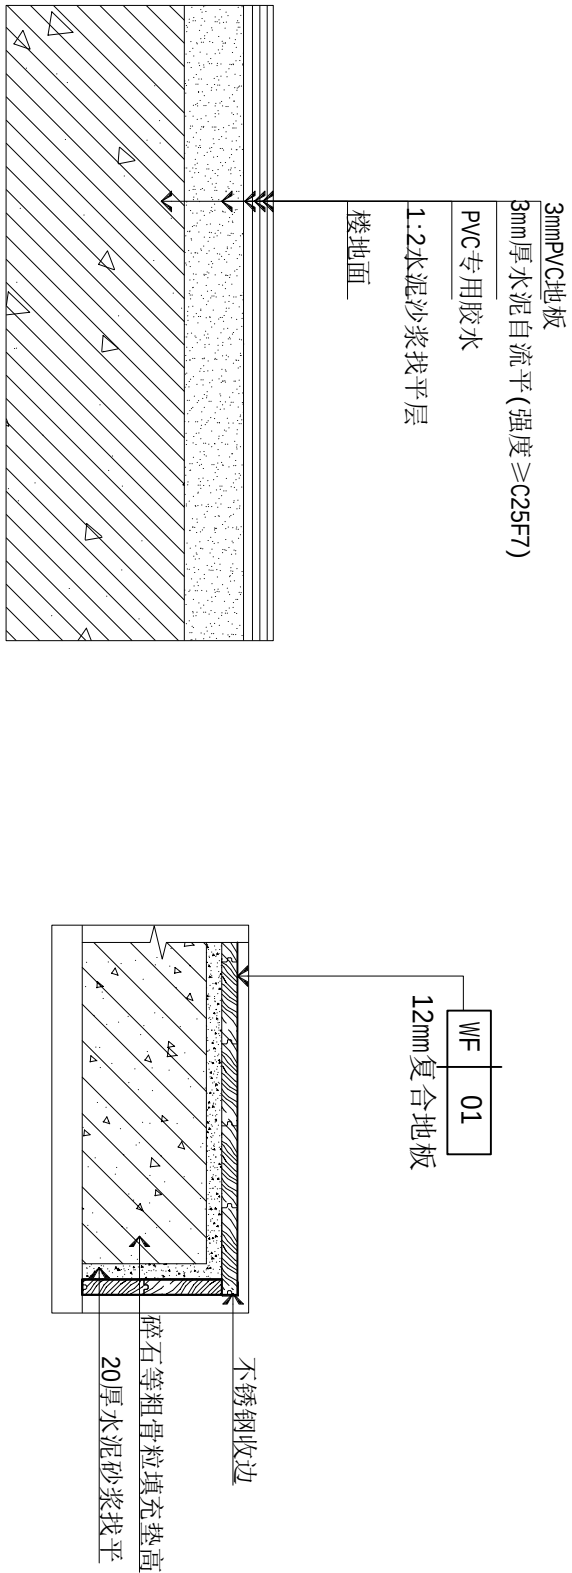
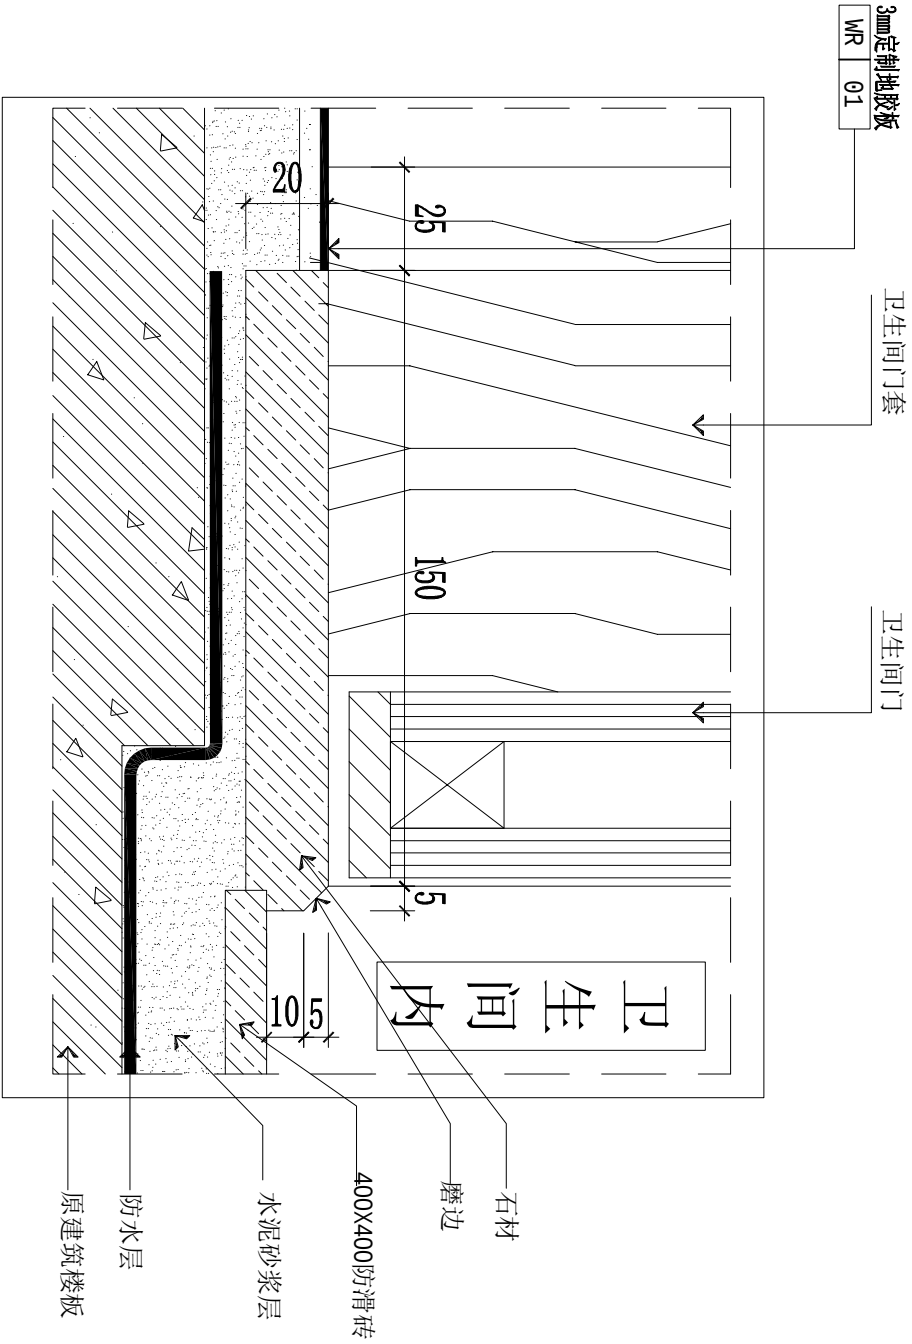
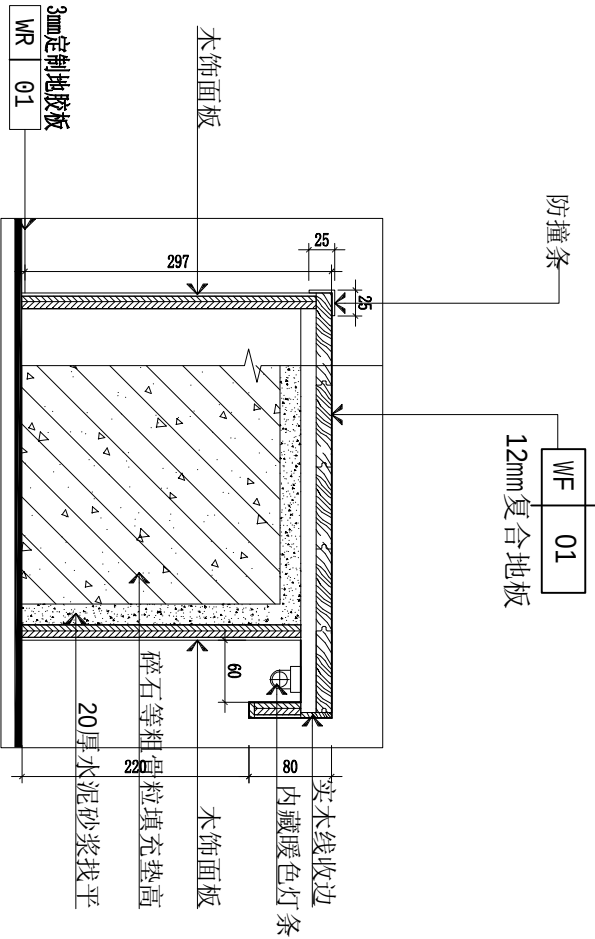
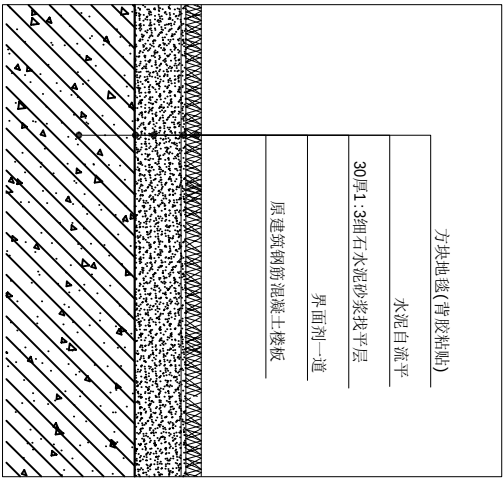


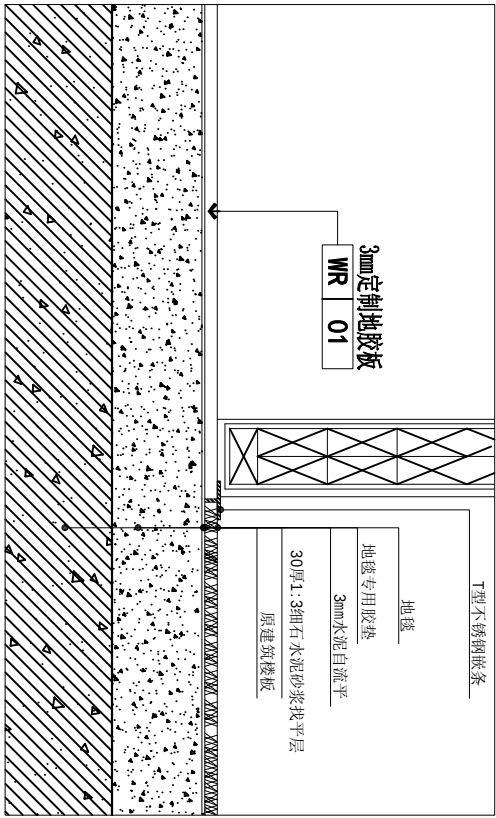

ALL DIMENSIONS AND SPECIFICATIONS ARE THE PROPERTY OF TIAN YI DESIGN LTD., AND CANNOT BE USED WITHOUT THEIR WRITTEN PERMISSION. THE SAME SHALL BE RETURNED UPON COMPLETION OF THE PROJECT. DO NOT SCALE DIMENSIONS. ALL DIMENSIONS MUST BE CHECKED ON SITE BY THE CONTRACTORS AND ANY DISCREPANCIES BROUGHT TO THE ATTENTION OF THE DESIGNER OR ARCHITECT. THIS DRAWING IS TO BE USED FOR THE PROJECT AND SITE IDENTIFIED AND NOT TO BE USED ON ANY OTHER PROJECT.

版权所有，此图所有资料均为本公司财产，未经许可，不得翻印、修改、复制或传播。所有尺寸都必须由施工方在现场进行校核，不一致的地方及时联系设计方。此图仅用于本项目和施工现场使用，不得用于任何其他项目。

施 工 栏
Stamp Service

工程名称 PROJECT NAME
平阳县国企“党建同心圆·幸福共富圈”党建联创阵地项目
子项目 SUBKEY

图纸名称 DRAWING
地面剖面节点详图
专业 SPECIALTY

审核 CHECKED BY

设计 DESIGNED BY

校对 CHECKED BY

制图 DRAWN BY

修 改
Revision No. Date

修 改 1:
修 改 2:
修 改 3:

工程编号 Project No. 页 码 Page No.
比 例 Scale 日 期 Date
图纸编号 ID-01

变更序号
Revision No.

ALL DIMENSIONS AND SPECIFICATIONS ARE THE PROPERTY OF TIAN YI DESIGN LTD., AND CANNOT BE USED WITHOUT THEIR WRITTEN PERMISSION. THE SAME SHALL BE RETURNED UPON COMPLETION OF THE PROJECT. DO NOT SCALE DIMENSIONS. ALL MEASUREMENTS MUST BE CHECKED ON SITE BY THE CONTRACTORS AND ANY DISCREPANCIES BROUGHT TO THE ATTENTION OF THE DESIGNER OR ARCHITECT. THIS DRAWING IS TO BE USED FOR THE PROJECT AND SITE IDENTIFIED AND NOT TO BE USED ON ANY OTHER PROJECT.

版权所有，此图所有资料均为本单位财产，未经许可，不得翻印、复制或传阅。所有尺寸都必须由施工方在现场进行校核，不得一味的地方及测量系统设计，此图仅用于本项目前期施工规划，不得用于任何其他项目。

盖章栏
STAMP SERVICE

工程名称 PROJECT NAME
平阳县国企“党建同心圆·幸福共富圈”党建联创阵地项目

子项目 SUBKEY

图纸名称 DRAWING
墙身剖面节点详图1

专业 SPECIALTY




审核 CHECKED BY

设计 DESIGNED BY

校对 CHECKED BY

制图 DRAWN BY

修改	日期
Revision No.	Date
修改 1:	
修改 2:	
修改 3:	
工程编号	页码
Project No.	Page No.
比例	日期
Scale	Date
图纸编号	ID-02
Drawing No.	
变更序号	
Revision No.	

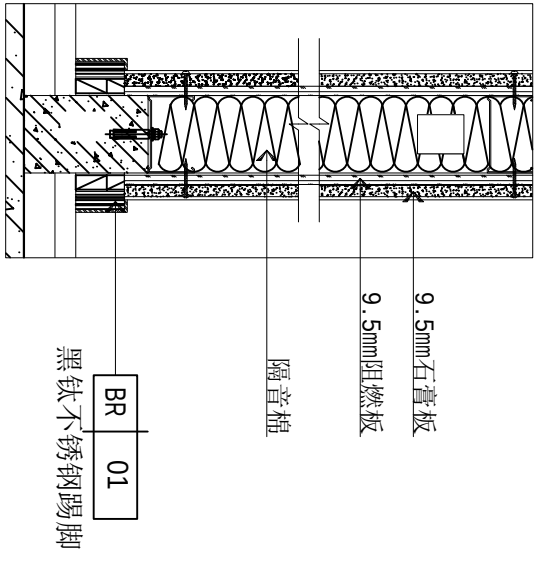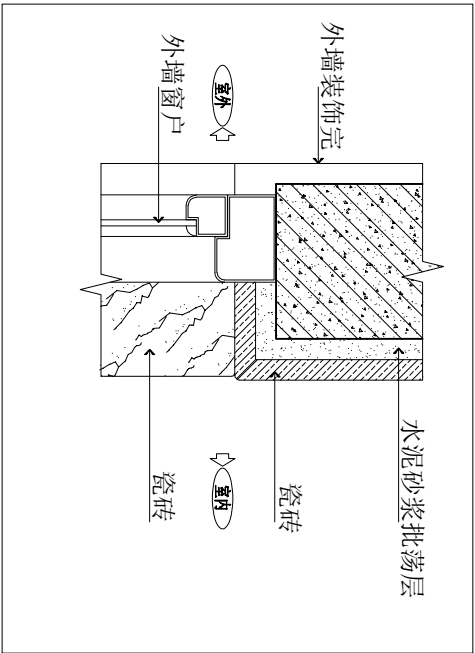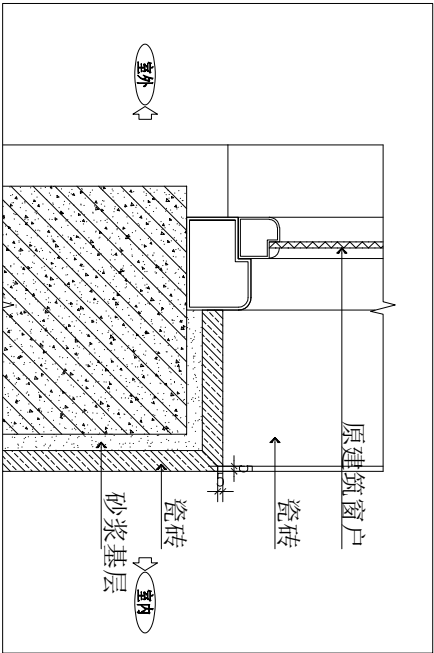


SECTION PLAN

SC: 1/10

08

展厅文化墙2剖面图

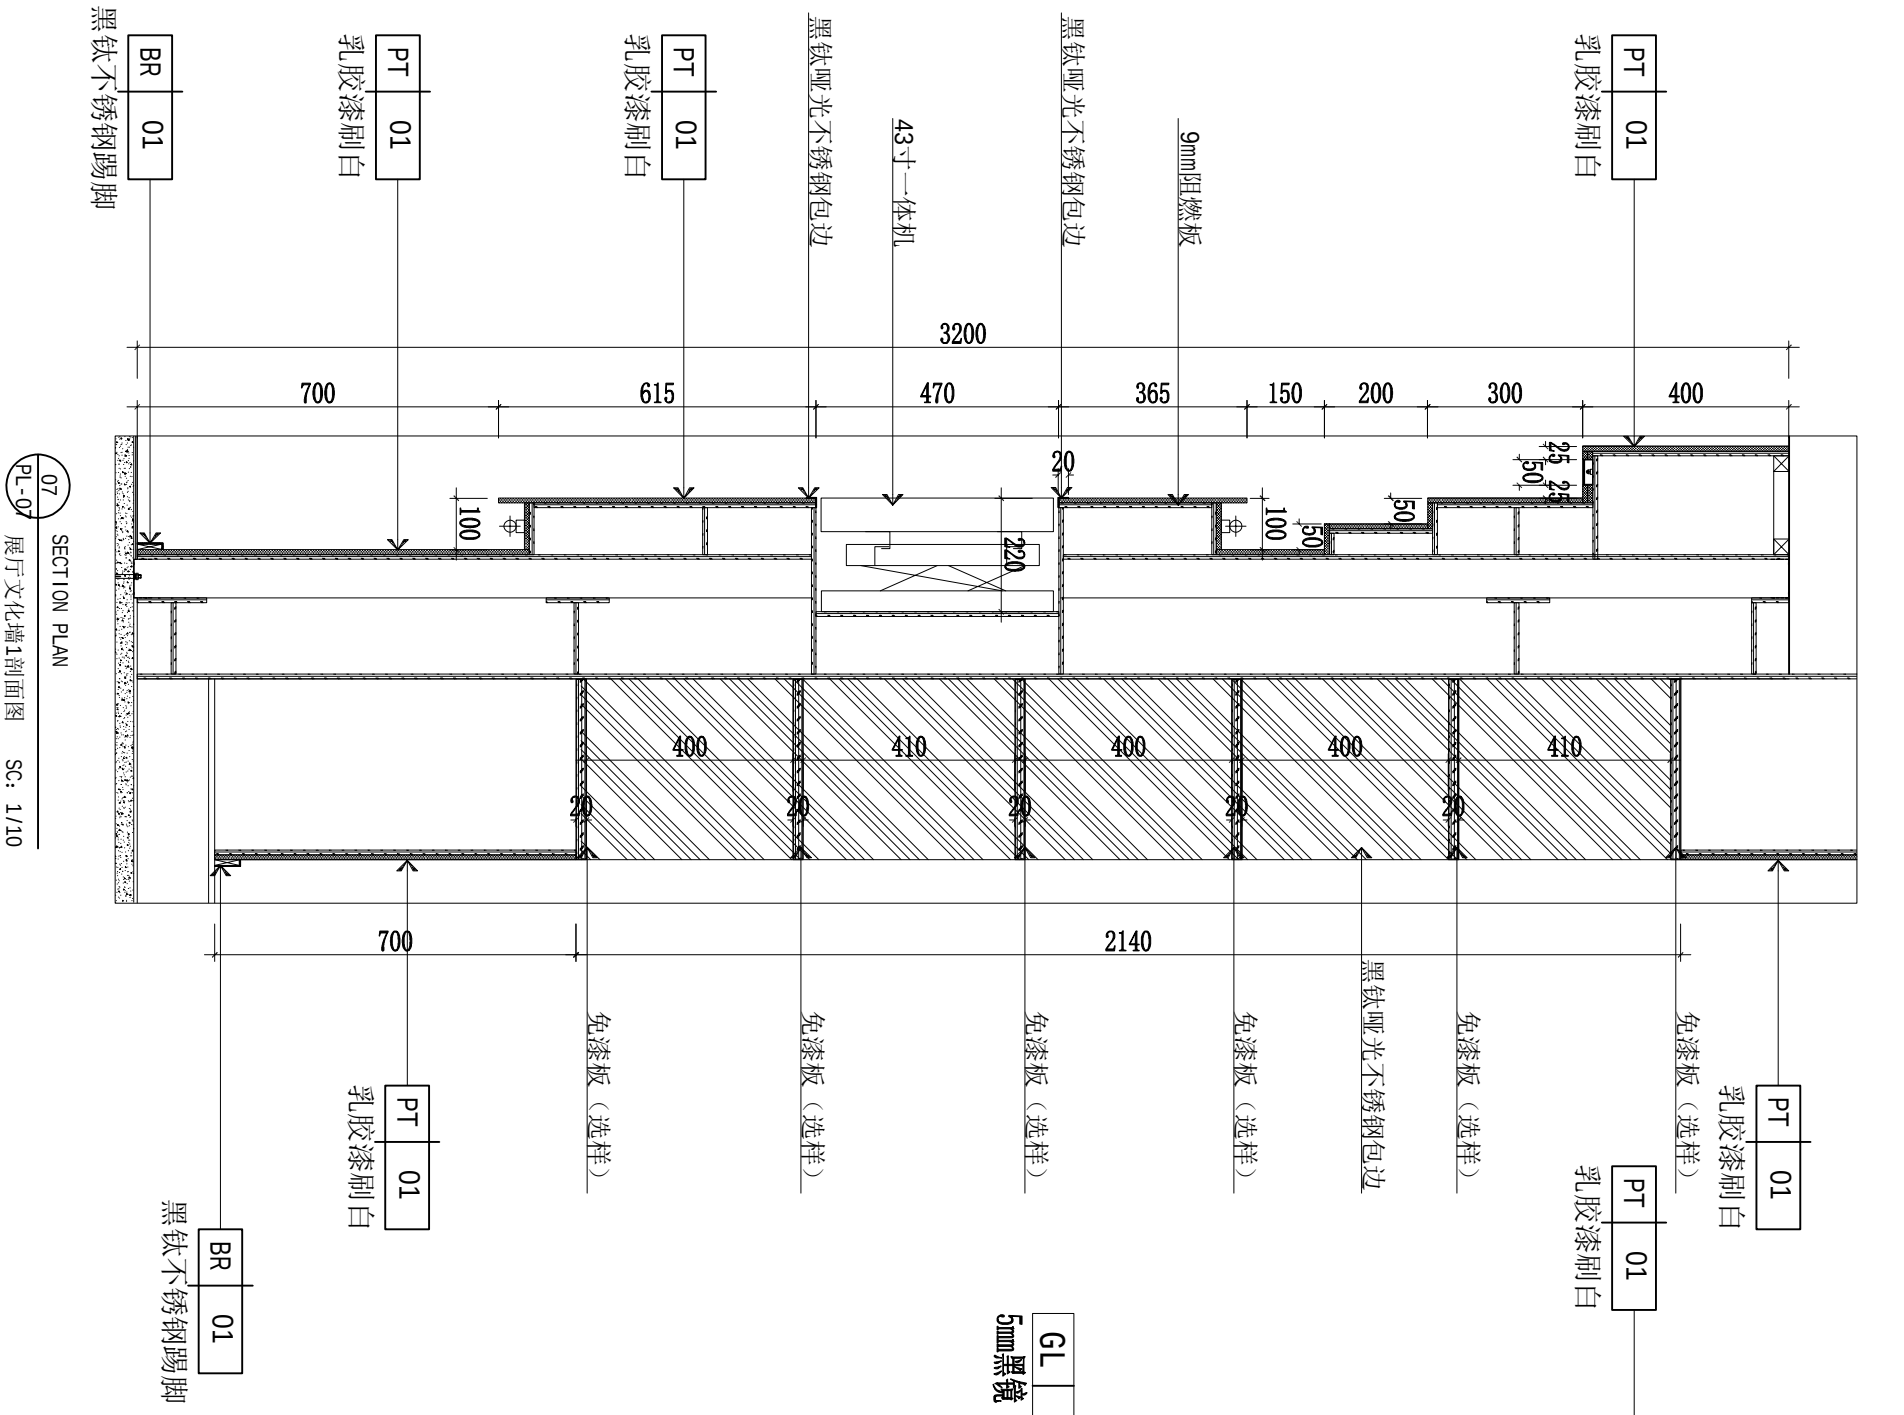

SECTION PLAN

SC: 1/10

07

展厅文化墙1剖面图

ALL DIMENSIONS AND SPECIFICATIONS ARE THE PROPERTY OF TIAN YI DESIGN LTD., AND CANNOT BE USED WITHOUT THEIR WRITTEN PERMISSION. THE SAME SHALL BE RETURNED UPON COMPLETION OF THE PROJECT. DO NOT SCALE DIMENSIONS. ALL MEASUREMENTS MUST BE CHECKED ON SITE BY THE CONTRACTORS AND ANY DISCREPANCIES BROUGHT TO THE ATTENTION OF THE DESIGNER OR ARCHITECT. THIS DRAWING IS TO BE USED FOR THE PROJECT AND SITE IDENTIFIED AND NOT TO BE USED ON ANY OTHER PROJECT.

版权所有，此图所有资料均为本单位财产，未经许可，不得翻印、复制或传阅。所有尺寸都必须由施工人员在现场进行校核，不得一味的地方及随意设计。此图仅用于本项目的施工和竣工图，不得用于任何其他项目。

施 工 栏
SUMP SERVICE

工程名称 PROJECT NAME
平阳县国企“党建同心圆·幸福共富圈”党建联创阵地项目

子项目 SUBKEY

图纸名称 DRAWING
墙身剖面节点详图2

专业 SPECIALTY

审核 CHECKED BY

设计 DESIGNED BY

校对 CHECKED BY

制图 DRAWN BY

修改日期
Revision No. Date


修改 1:
修改 2:
修改 3:

工程编号
Project No. Page No.


比 例
Scale Date

图纸编号
Drawing No. ID-03


变更序号
Revision No.

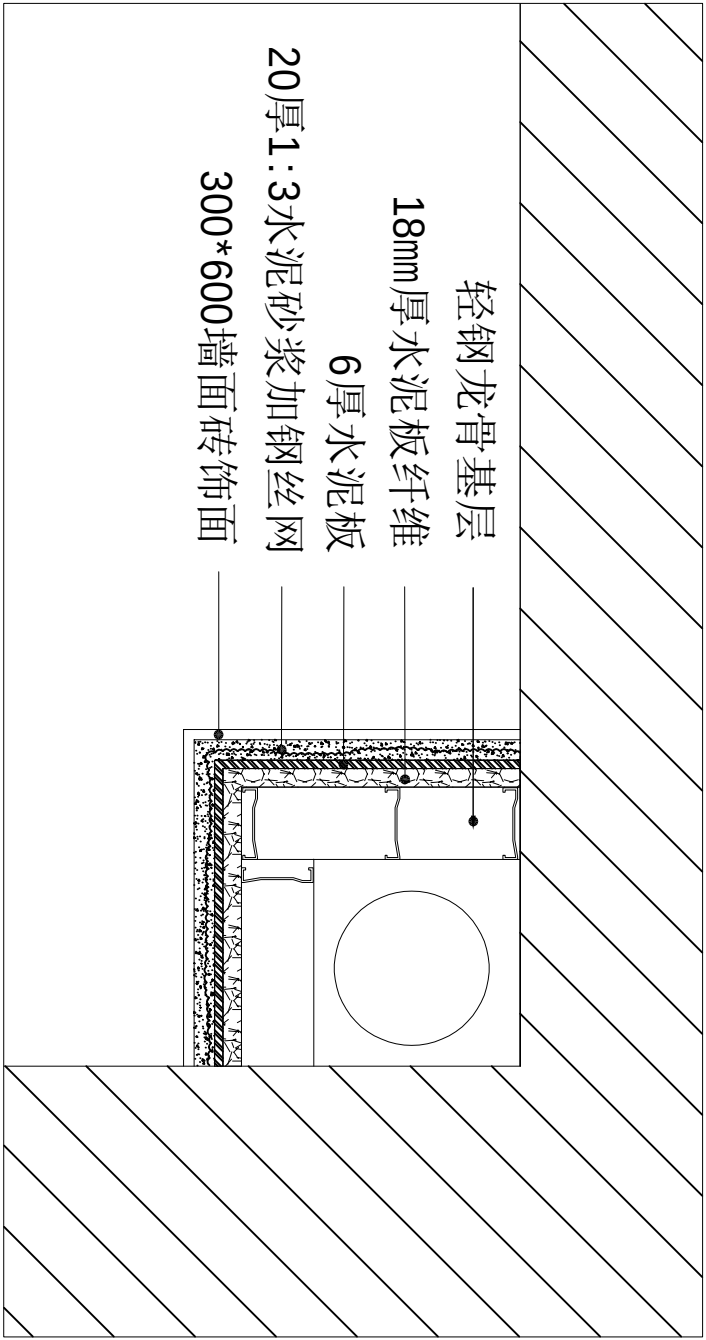


11 SECTION PLAN
卫生间包水管剖面详图 SC: 1/5

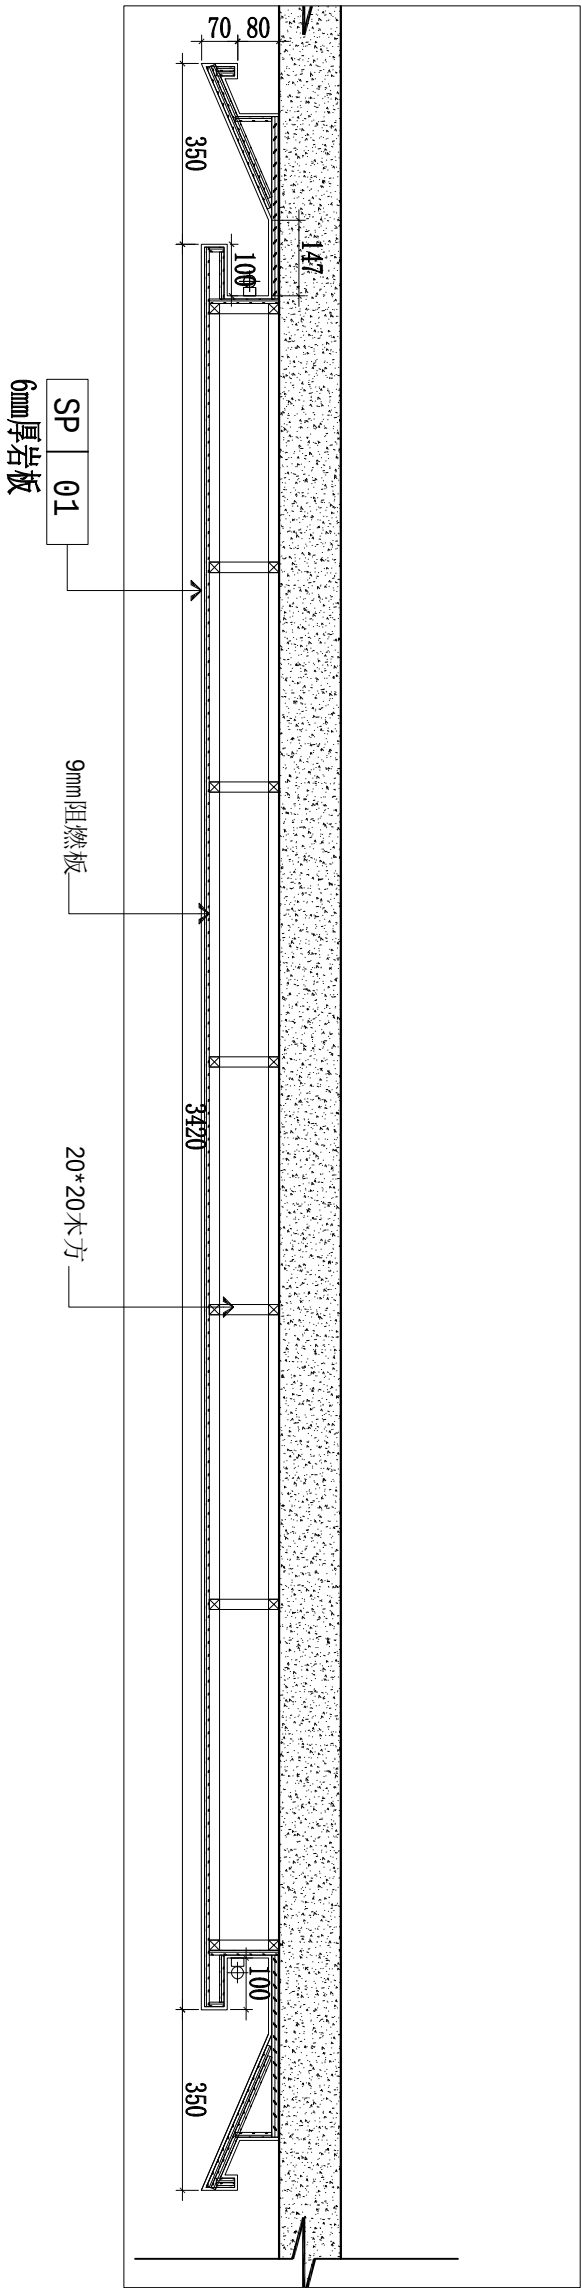


12 SECTION PLAN
前台背景墙立面图 SC: 1/10

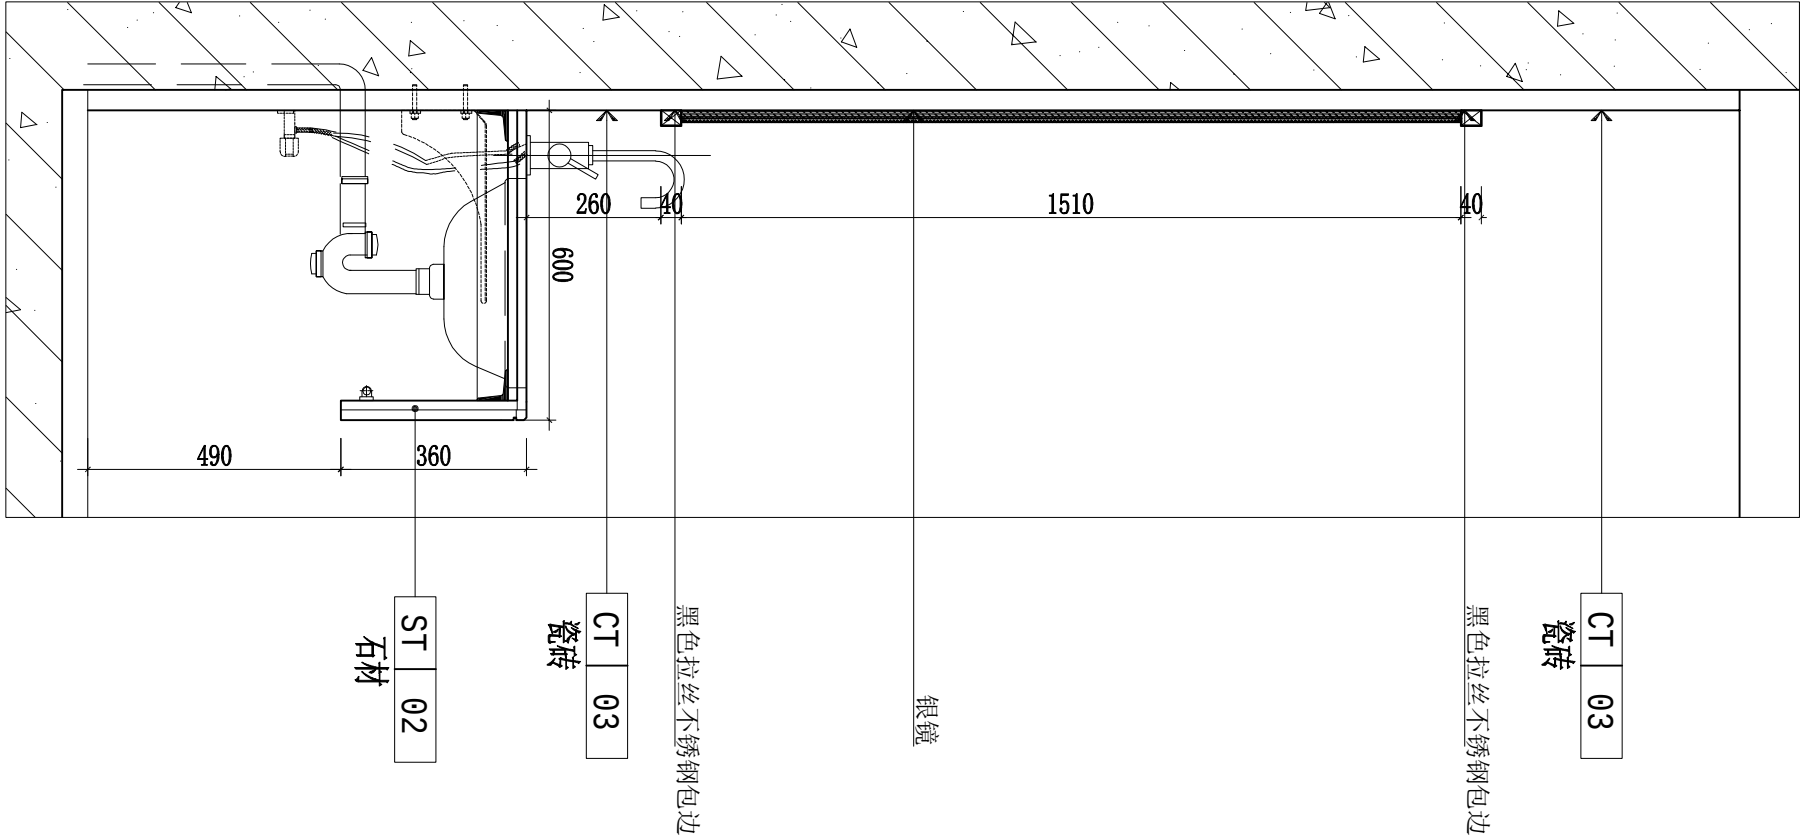


10 SECTION PLAN
洗手台剖面图 SC: 1/10

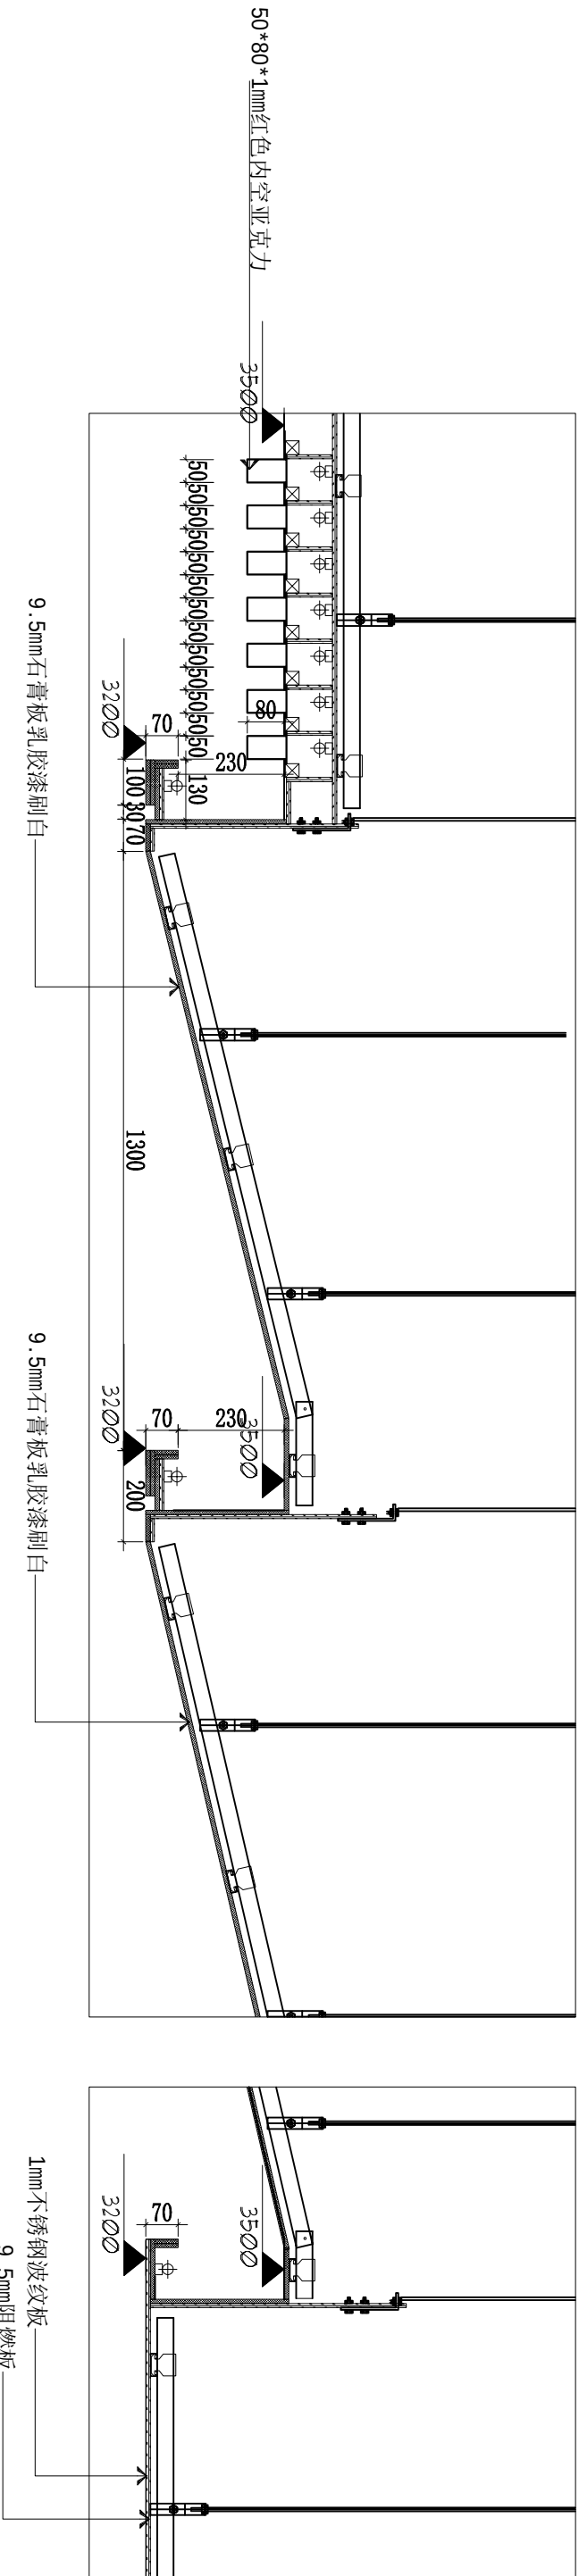

13 SECTION PLAN
党徽吊顶节点图 SC: 1/10

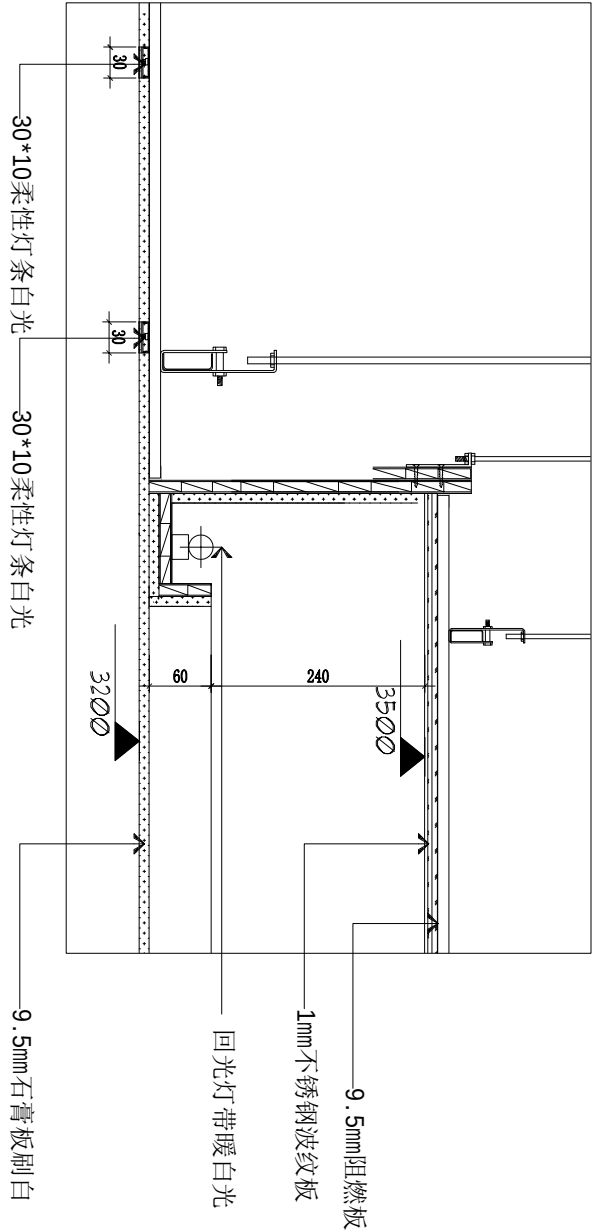

14 SECTION PLAN
大厅吊顶节点图 SC: 1/10

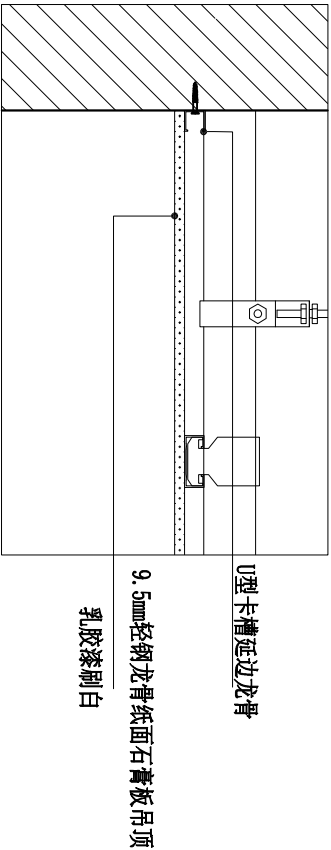

15 SECTION PLAN
平顶节点图 SC: 1/5

ALL DIMENSIONS AND SPECIFICATIONS ARE THE PROPERTY OF TIAN YI DESIGN LTD., AND CANNOT BE USED WITHOUT THEIR WRITTEN PERMISSION. THE SAME SHALL BE RETURNED UPON COMPLETION OF THE PROJECT. DO NOT SCALE DIMENSIONS. ALL MEASUREMENTS MUST BE CHECKED ON SITE BY THE CONTRACTORS AND ANY DISCREPANCIES BROUGHT TO THE ATTENTION OF THE DESIGNER OR ARCHITECT. THIS DRAWING IS TO BE USED FOR THE PROJECT AND SITE IDENTIFIED AND NOT TO BE USED ON ANY OTHER PROJECT.

版权所有，此图所有资料均为本单位财产，未经许可，不得翻印、复制或传阅。所有尺寸都必须由施工方在现场进行校核，不得一味的地方及测量系统设计，此图仅用于本项目施工现场使用，不得用于任何其他项目。

施 工 图
DRAW SERVICE

工程名称 PROJECT NAME
平阳县国企“党建同心圆·幸福共富圈”党建联创阵地项目

子项目 SUBKEY

图纸名称 DRAWING

吊顶剖面详图

专业 SPECIALTY

审核 CHECKED BY

设计 DESIGNED BY

校对 CHECKED BY

制图 DRAWN BY

修 改
Revision No. Date

修 改 1:
Revision No. Date

修 改 2:
Revision No. Date


修 改 3:
Revision No. Date

工程编号 Project No. 页 码 Page No.

比 例 Scale. 日期 Date.


图纸编号 Drawing No. ID-04

变更序号 Revision No. 1 2 3 4 5 6 7 8 9 10

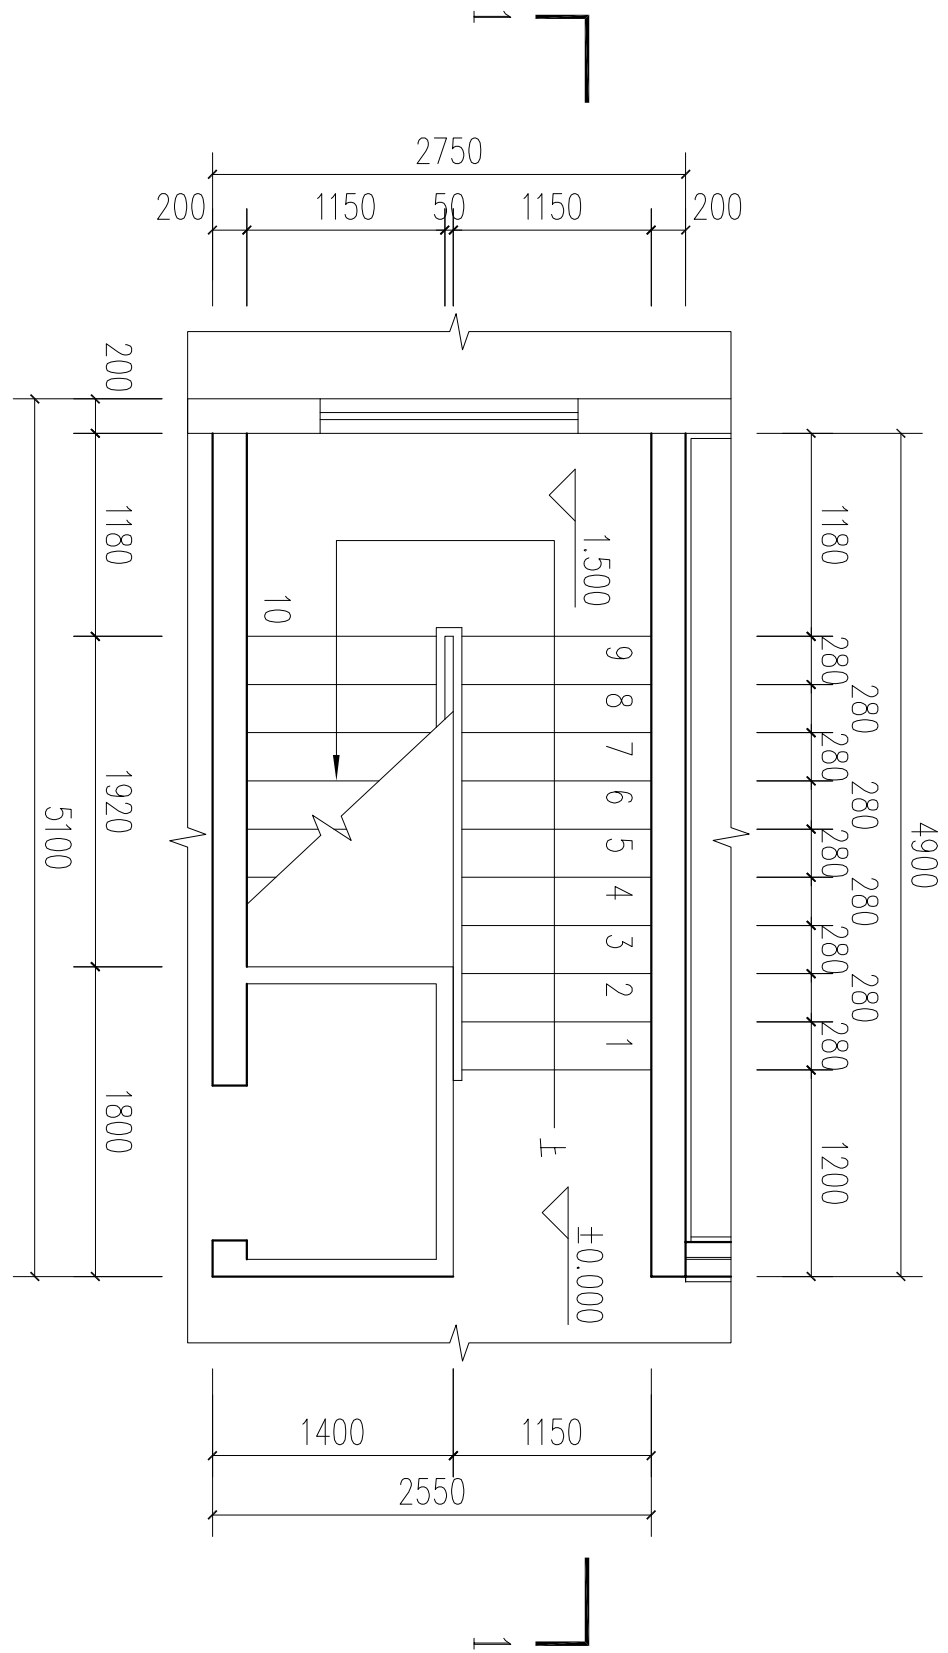


16
PL-07 楼梯节点详图


SC: 1/30

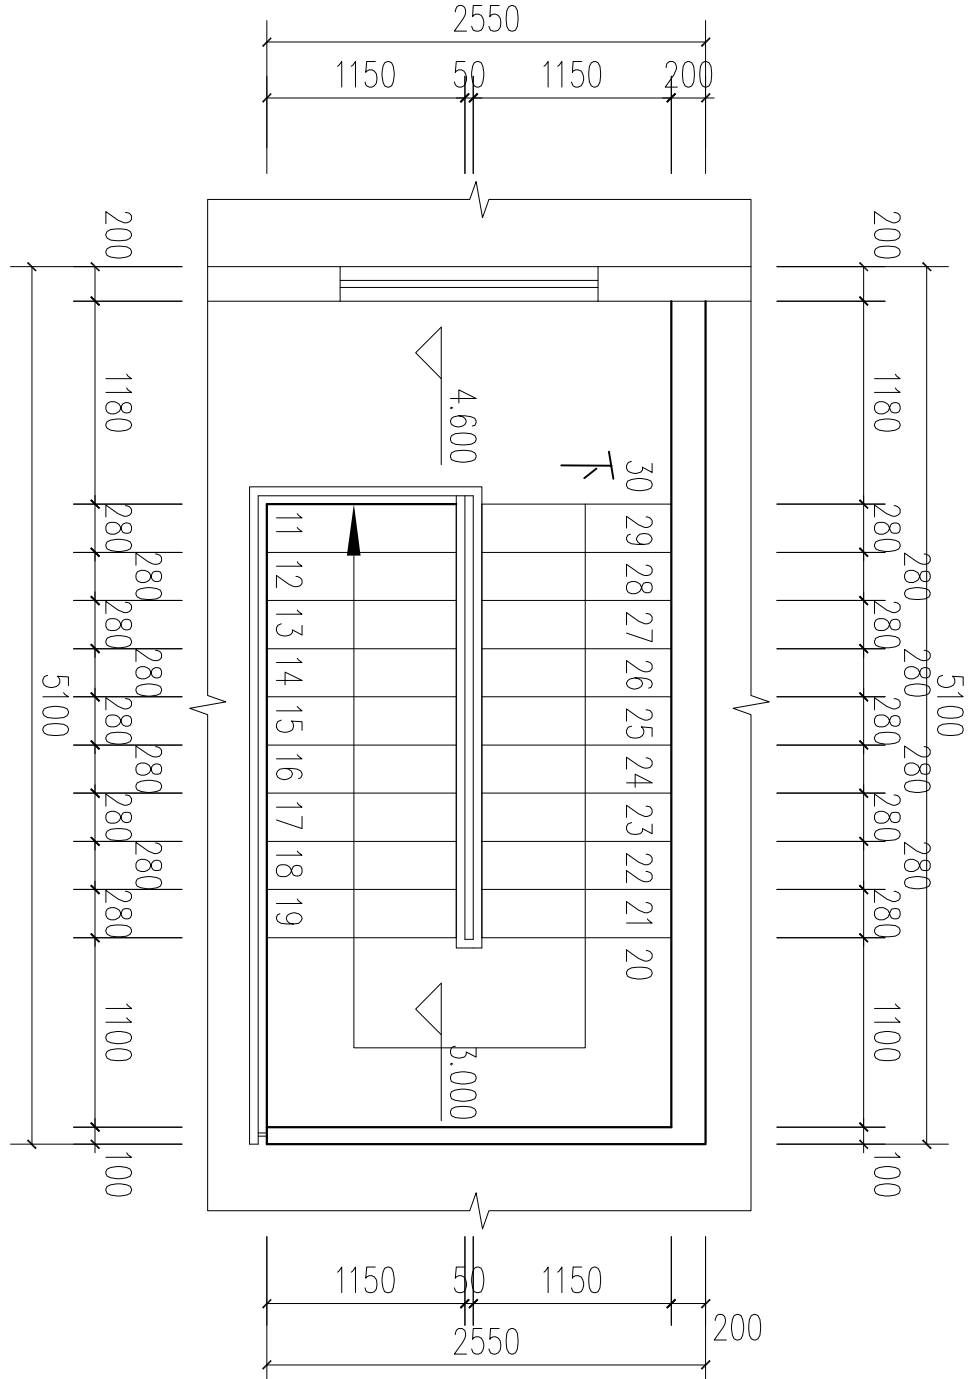

二层楼梯平面 1:30

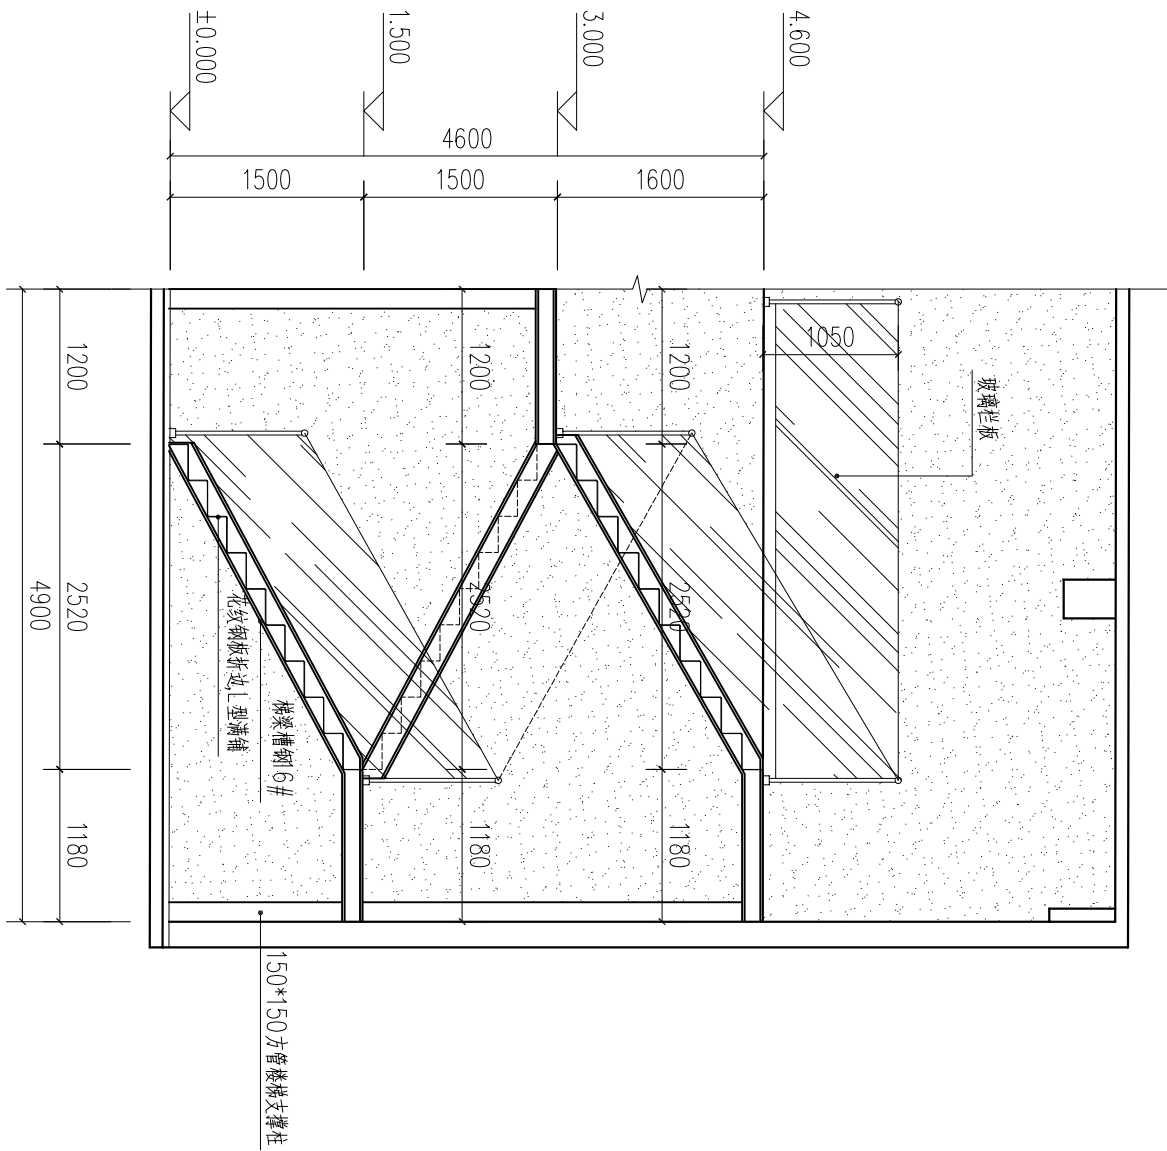

1-1 剖面图 1:40

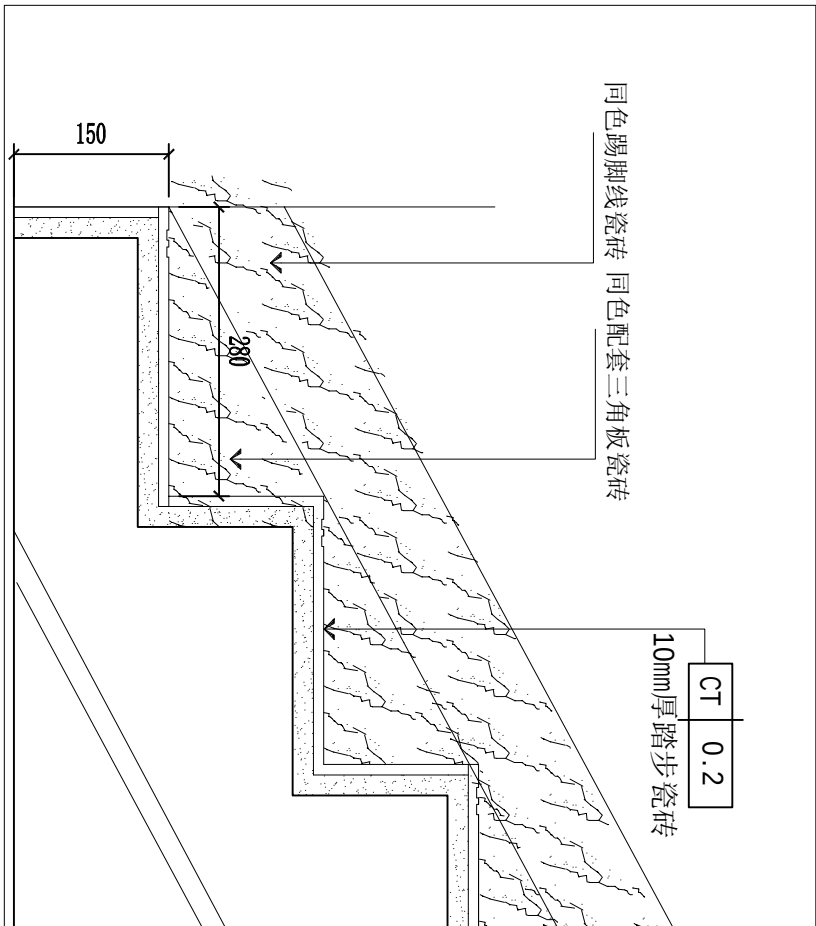

注：另一部楼梯与该楼梯相同



工程名称		PROJECT NAME
平阳县国企“党建同心圆·幸福共富圈”党建联创阵地项目		
子项目	SUBKEY	
图纸名称	DRAWING	楼梯大样详图
专业	SPECIALTY	
审核	CHECKED BY	
设计	DESIGNED BY	
校对	CHECKED BY	
制图	DRAWN BY	
修改	日期	
修改 1:	Date	
修改 2:		
修改 3:		
工程编号	页码	
Project No.	Page No.	
比例	日期	
Scale	Date	
图纸编号	ID-05	
Drawing No.		
变更序号		
Revision No.		



17
PL-07

SECTION PLAN




吧台节点详图 SC: 1/30

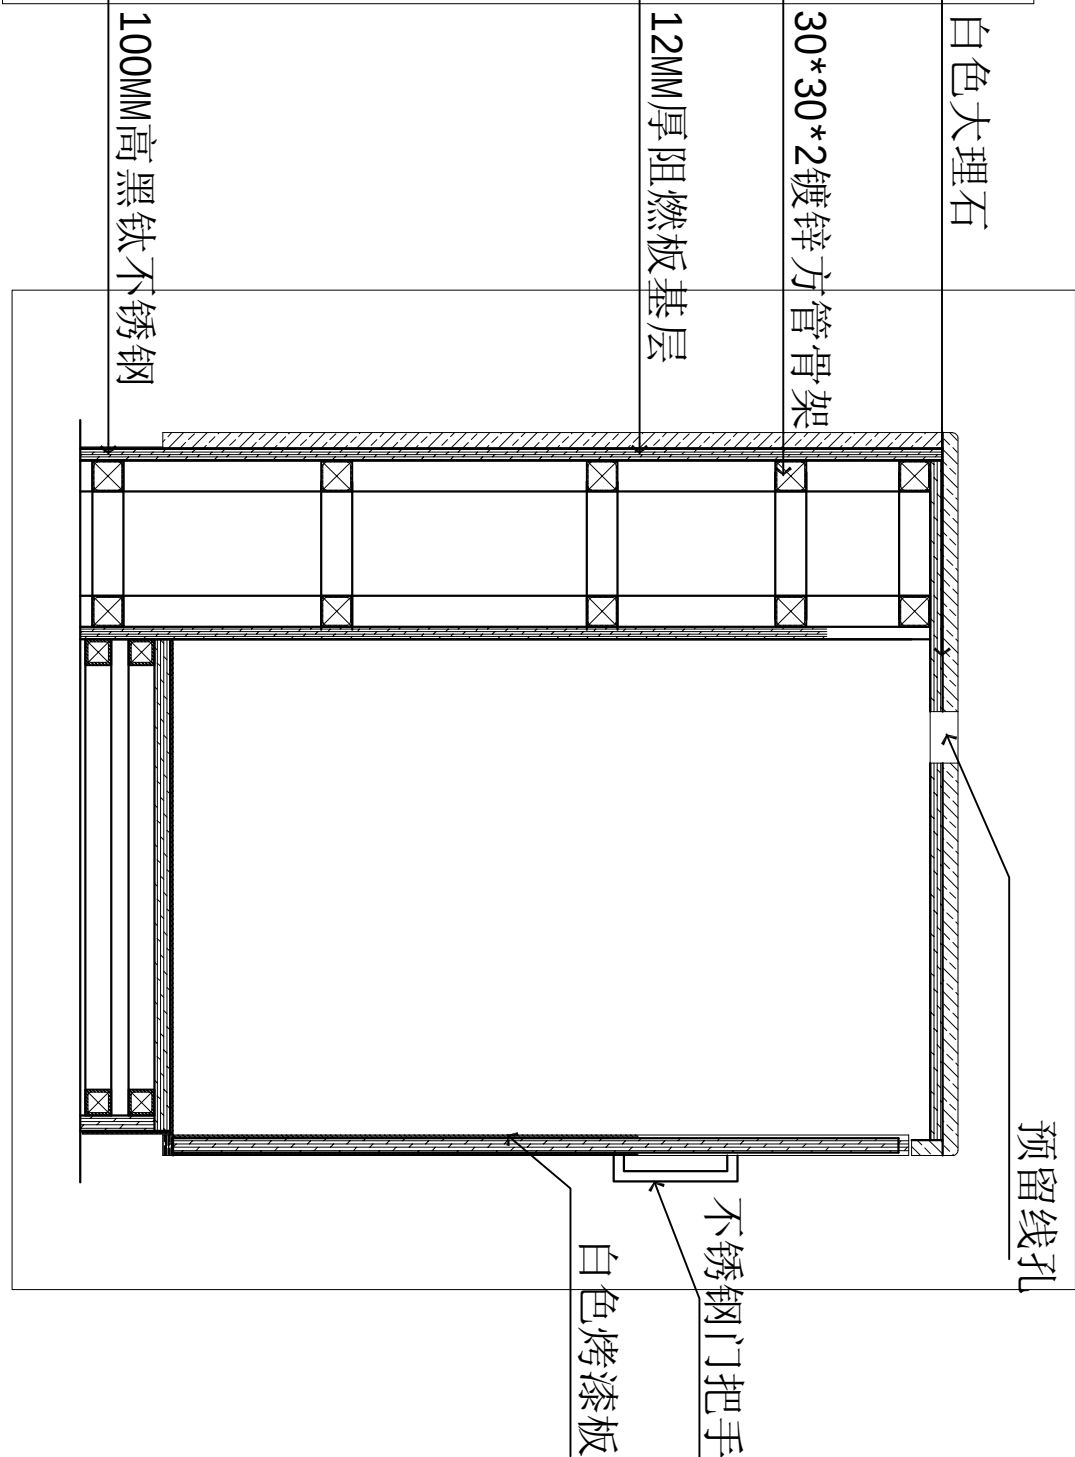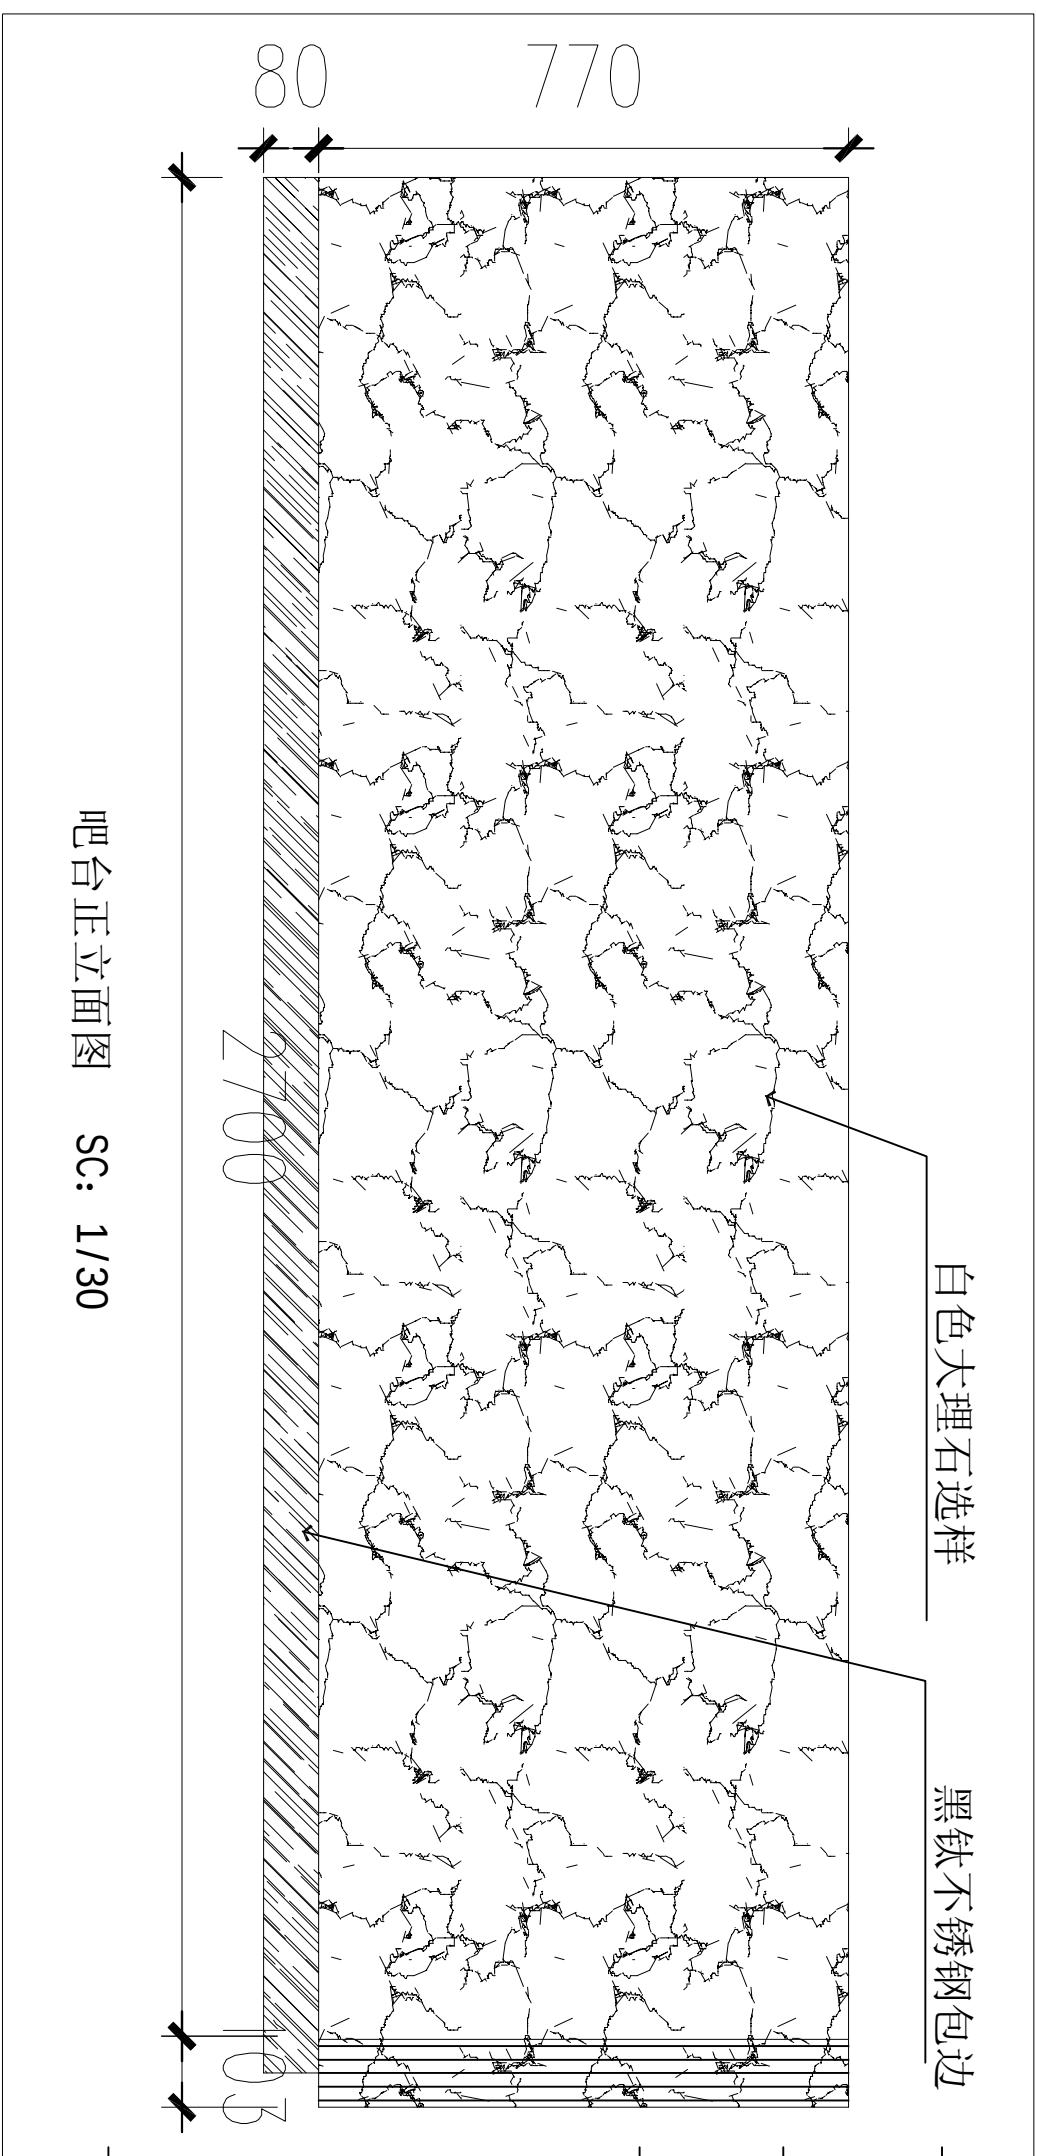

所有, 此图所有资料均为本单位的财产, 未经许可, 不得翻印、
复制或用于其他项目。所有的设计都必须由施工现场进行审核, 不
得用于任何其他项目。

注意栏
NOTE SERVICE.

工程名称	PROJECT NAME
子项目	SUBKEY
图纸名称	DRAWING
专业	SPECIALTY
审核	CHECKED BY
设计	DESIGNED BY
制图	DRAWN BY
校对	CHECKED BY
修改	日期
修改 1:	Date
修改 2:	
修改 3:	
工程编号	页码
Project No.	Page No.
比例	日期
Scale	Date
图纸编号	ID-06
Drawing No.	
变更序号	
Revision No.	

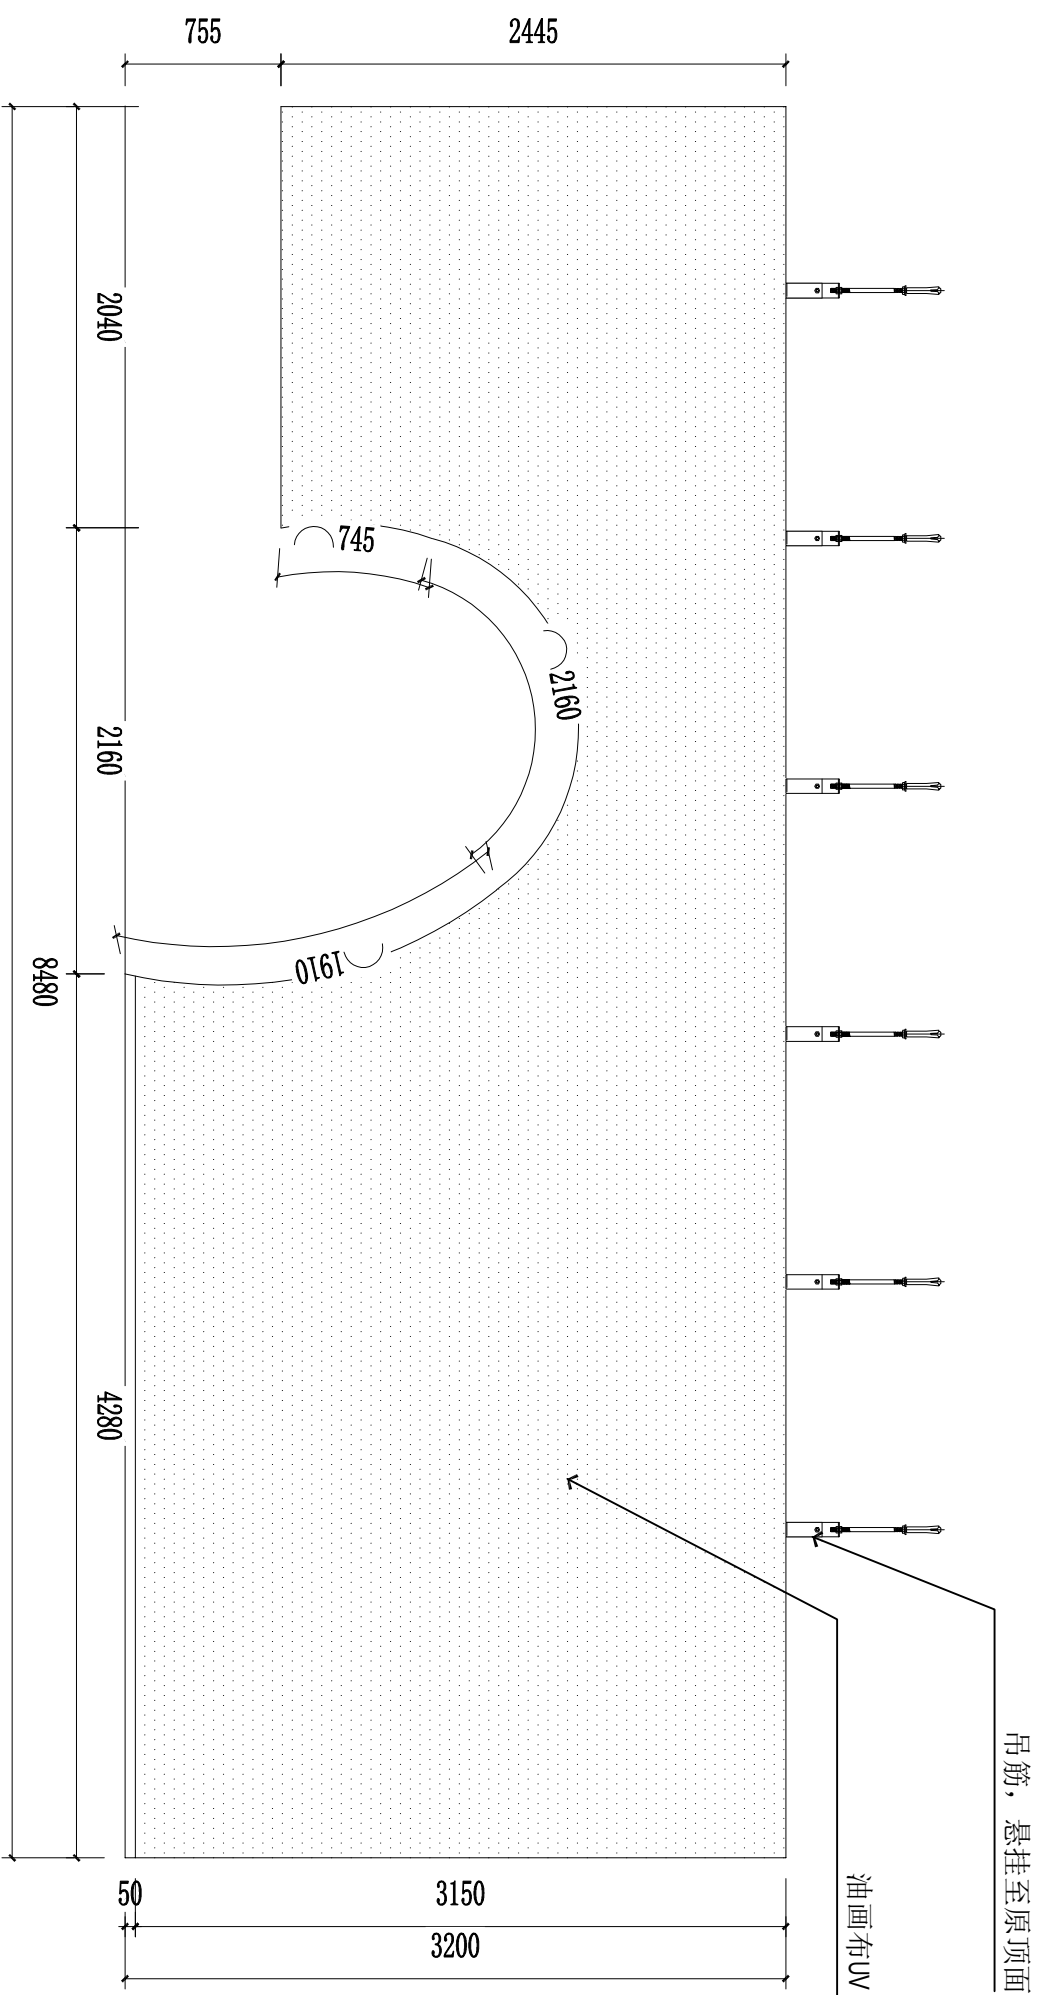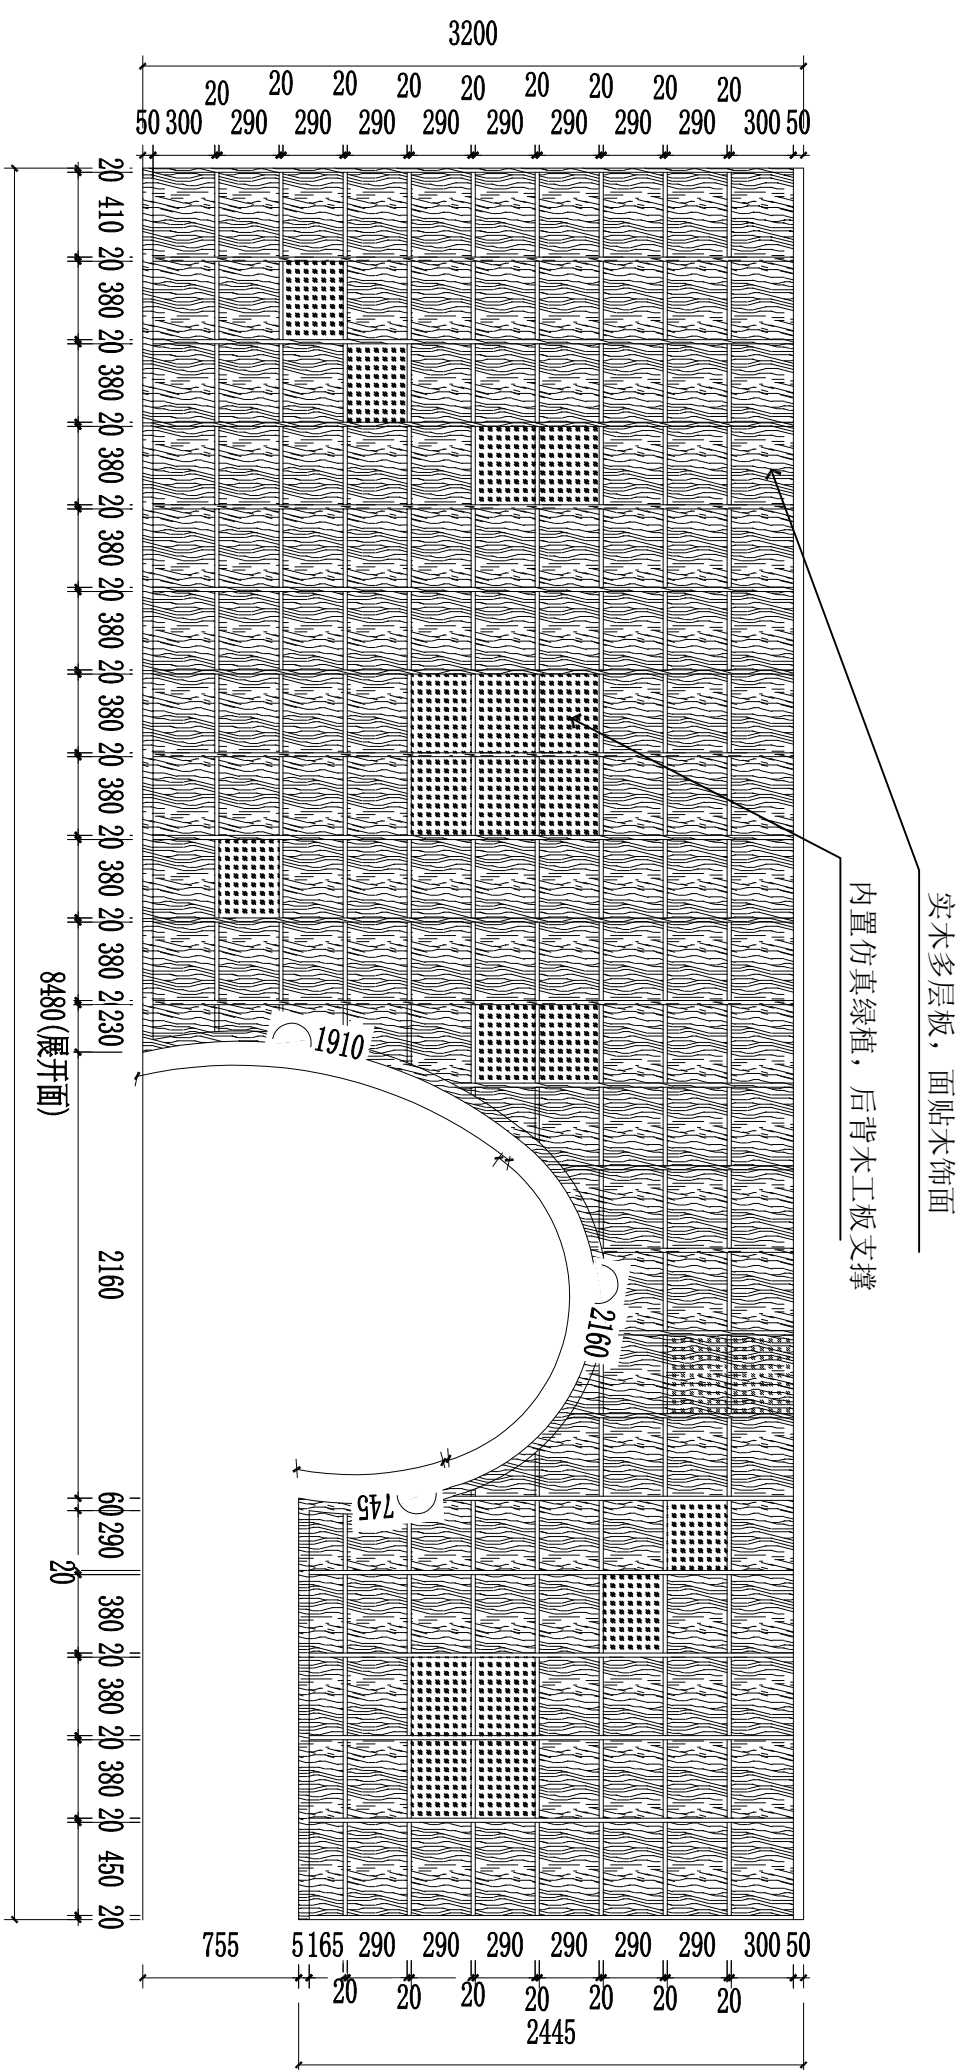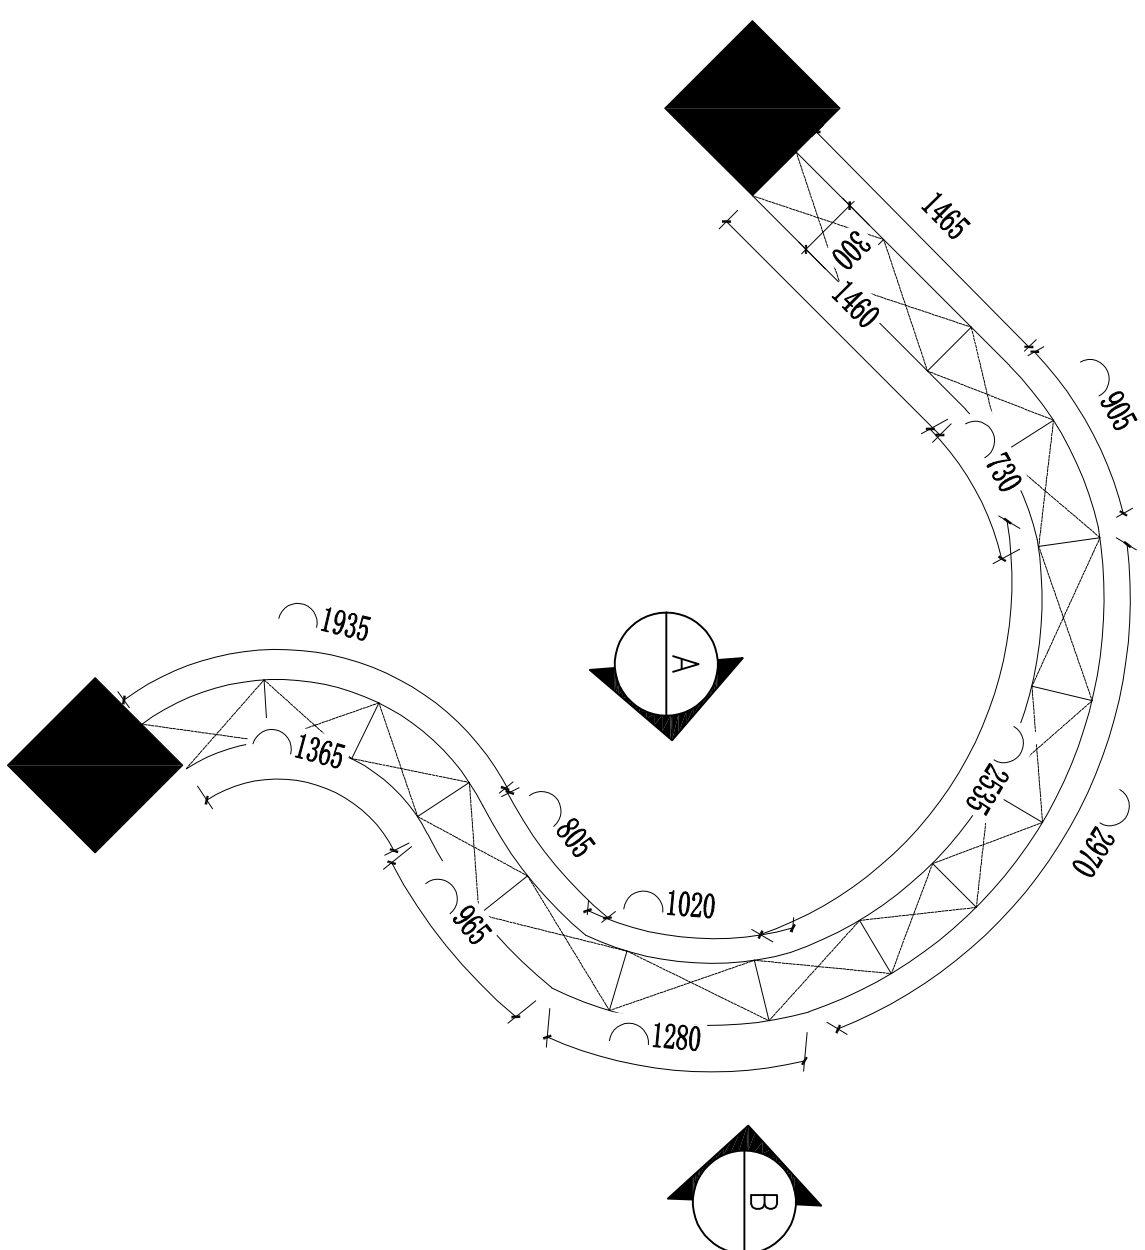

工程名称		PROJECT NAME	
平阳县国企“党建同心圆·幸福共富圈”党建联创阵地项目			
子项目	SUBKEY		
图纸名称	DRAWING		
造型展柜详图			
专业	SPECIALTY		
审核	装饰	CHECKED BY	
设计	DESIGNED BY		
制图	DRAWN BY		
校对	CHECKED BY		
修改 Revision No.	日期 Date	页码 Page No.	日期 Date
修改 1:			
修改 2:			
修改 3:			
工程编号 Project No.	页码 Page No.	日期 Date	
比例			
Scale			
图纸编号 Drawing No.	ID-07		
变更序号 Revision No.			

ALL DIMENSIONS AND SPECIFICATIONS ARE THE PROPERTY OF TIAN YI DESIGN LTD., AND CANNOT BE USED WITHOUT THEIR WRITTEN PERMISSION. THE SAME SHALL BE RETURNED UPON COMPLETION OF THE PROJECT. DO NOT SCALE DIMENSIONS. ALL DIMENSIONS MUST BE CHECKED ON SITE BY THE CONTRACTORS AND NOT DISCREPANCIES BROUGHT TO THE ATTENTION OF THE DESIGNER OR ARCHITECT. THIS DRAWING IS TO BE USED FOR THE PROJECT AND SITE IDENTIFIED AND NOT TO BE USED ON ANY OTHER PROJECT.

版权所有，此图所有资料均为本单位财产，未经许可，不得翻印、复制或缩放尺寸。所有尺寸都必须由施工方在现场进行核对，不得一味的地方及测量系统设计。此图仅用于本项目和施工现场使用，不得用于任何其他项目。

盖章栏
STAMP SERVICE.

工程名称 PROJECT NAME
平阳县国企“党建同心圆·幸福共富圈”党建联创阵地项目

子项目 SUBKEY


图纸名称 DRAWING
灯箱详图

专业 SPECIALTY
装饰

审核 CHECKED BY

设计 DESIGNED BY

制图	DRAWN BY
校对	CHECKED BY
修改	日期
修改 1:	Date
修改 2:	
修改 3:	
工程编号	页码
Project No.	Page No.
比例	日期
Scale	Date
图纸编号	ID-08
Drawing No.	
变更序号	
Revision No.	

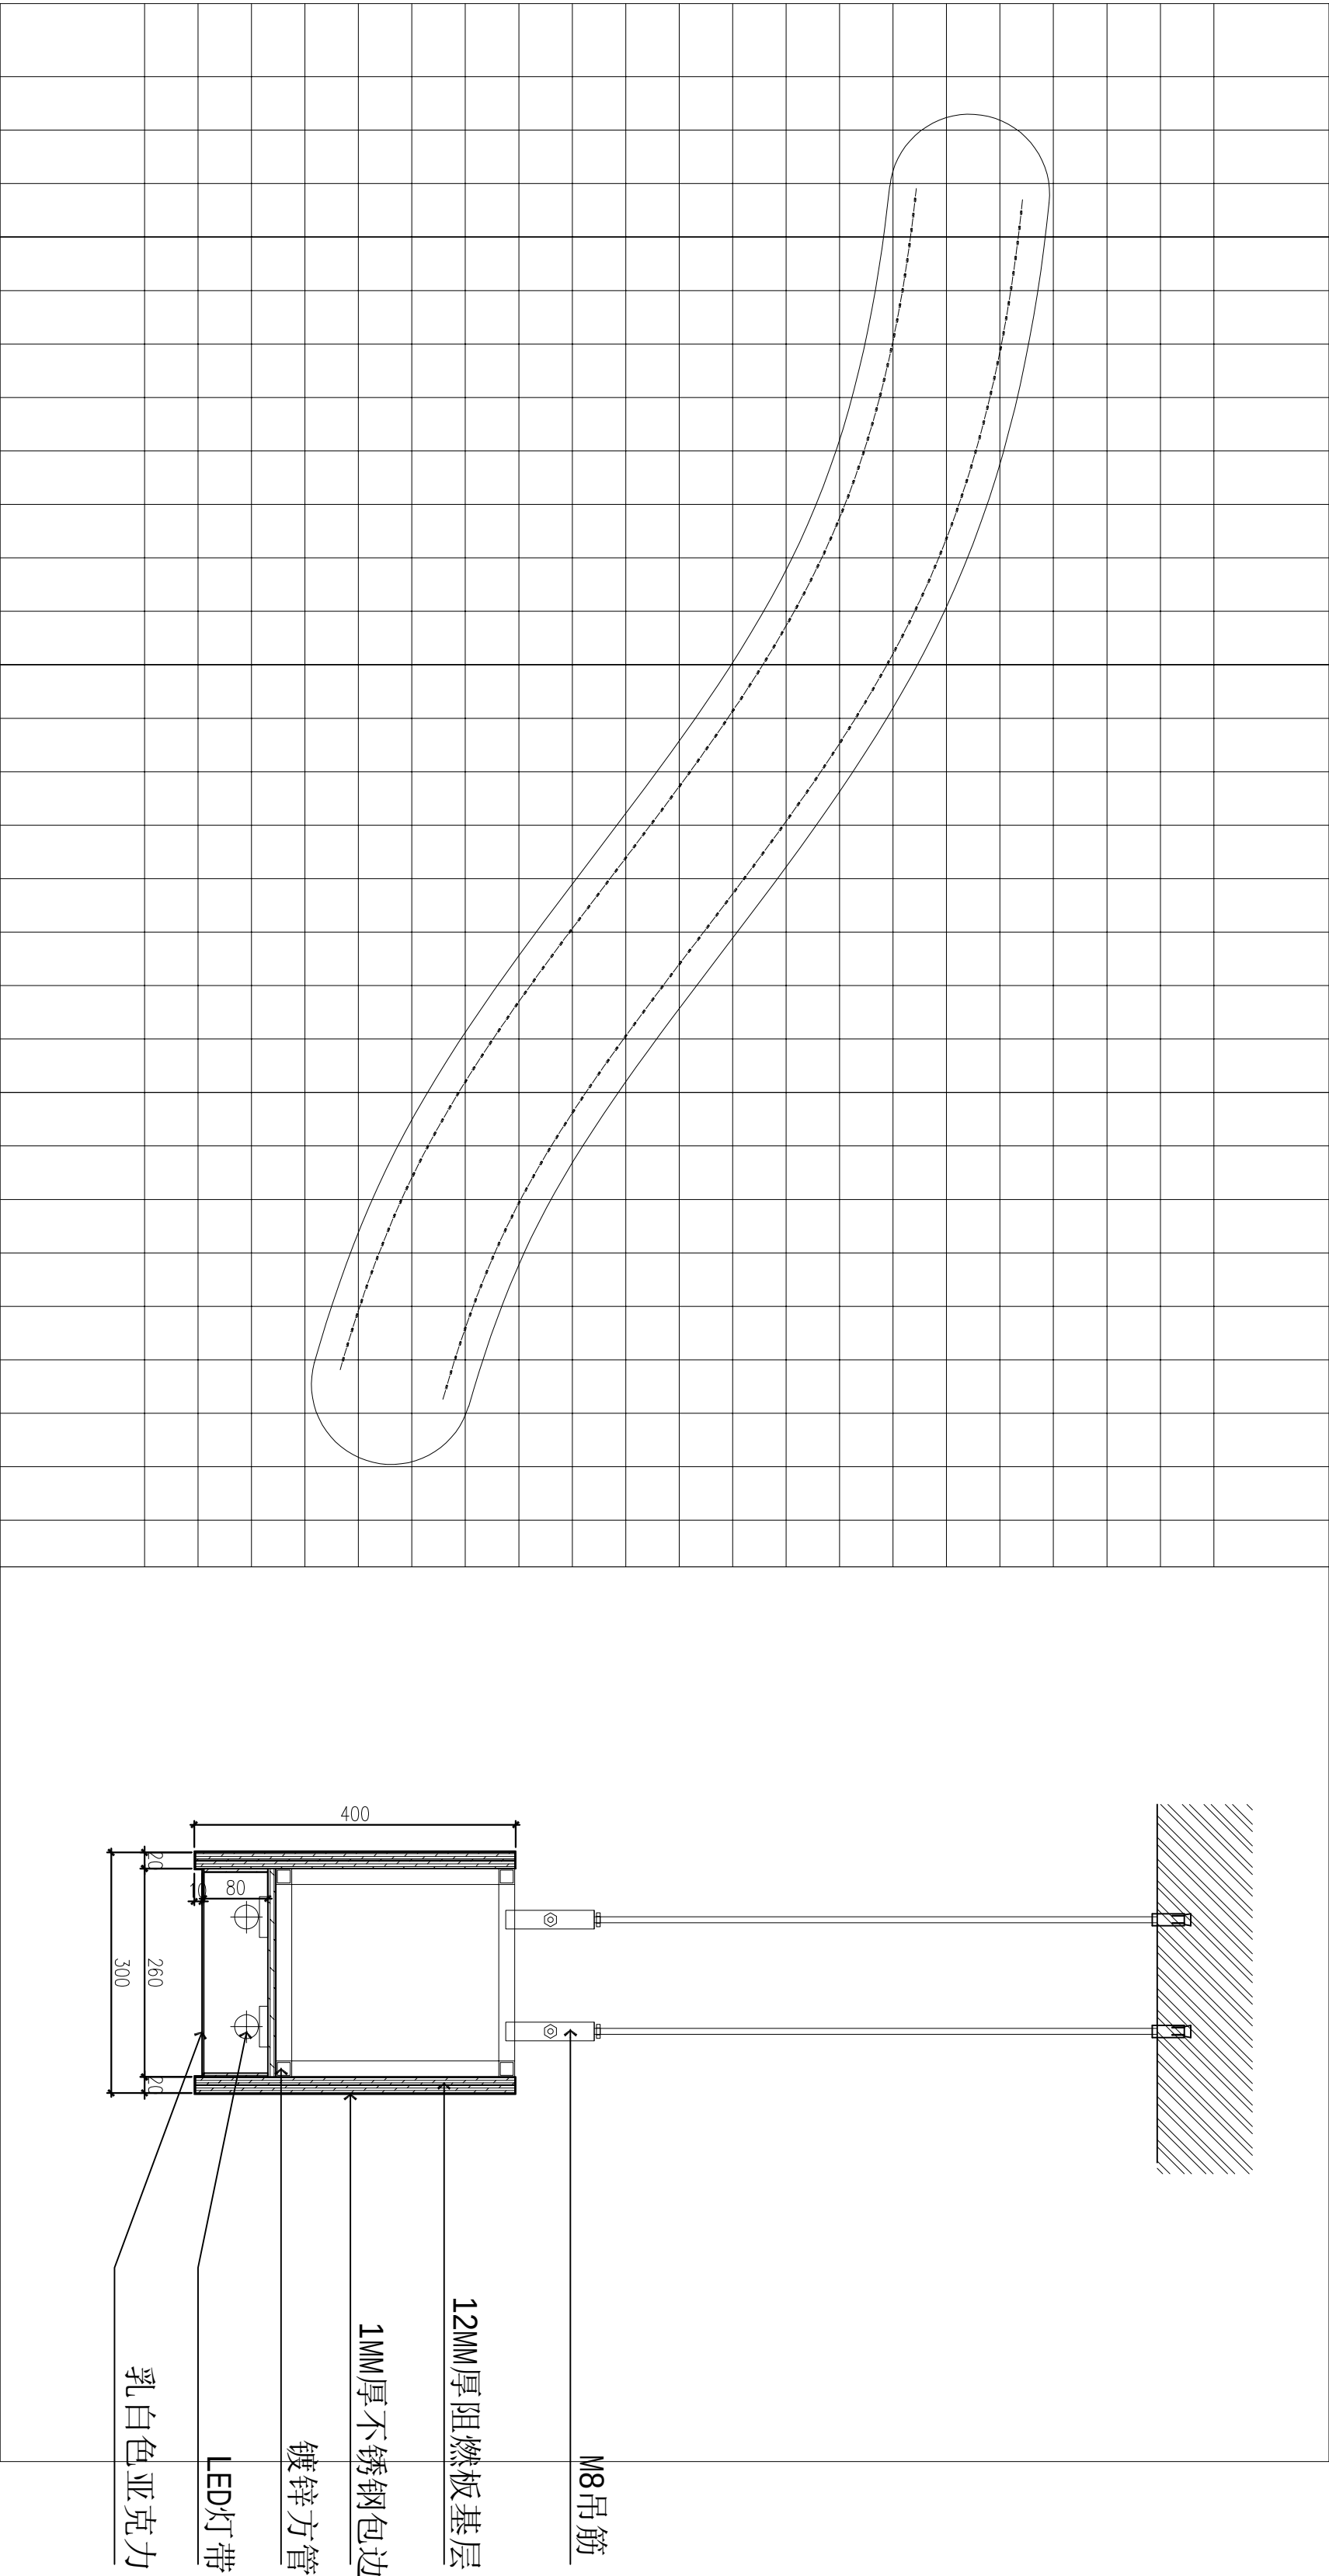


19
DETAILS
PL-13 灯箱放样图

SCALE 1:20


DETAILS
1-1剖面图

SCALE 1:10

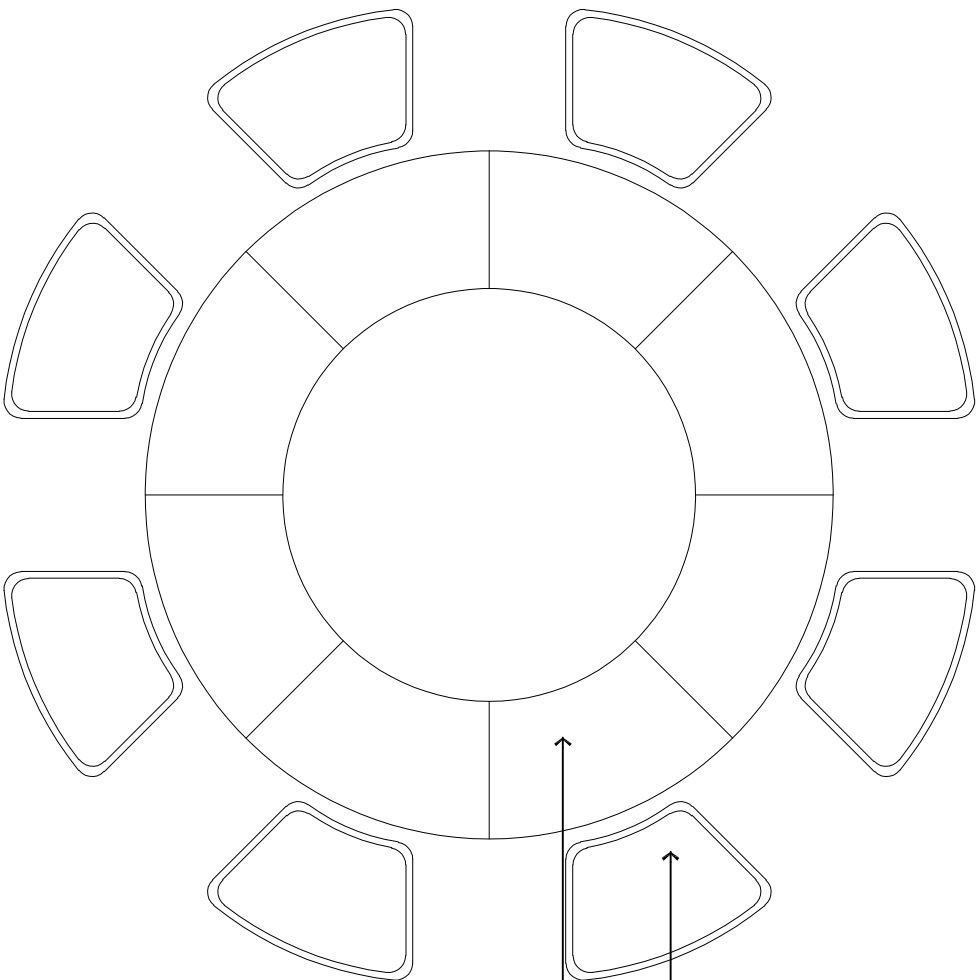


软包座椅
实木多层板，面贴木饰面

20
DETAILS
PL-07 底部卡座平面图 SCALE 1:20

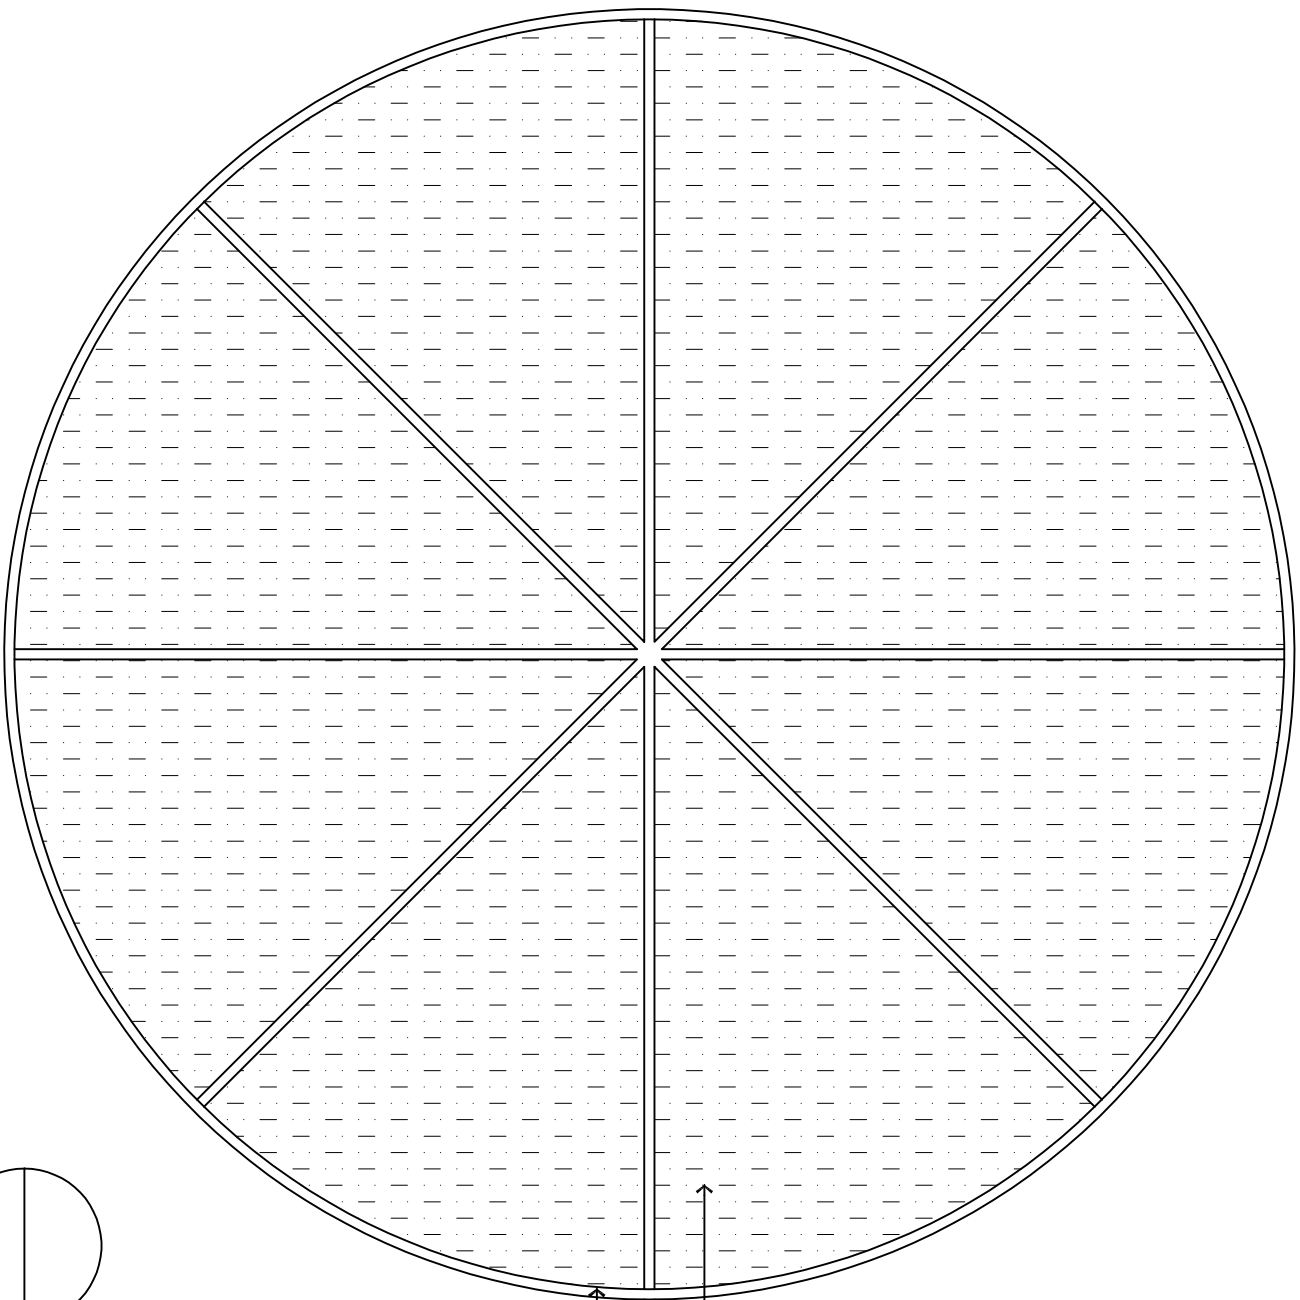

定制软膜
不锈钢边框

DETAILS
顶部灯箱平面图 SCALE 1:20

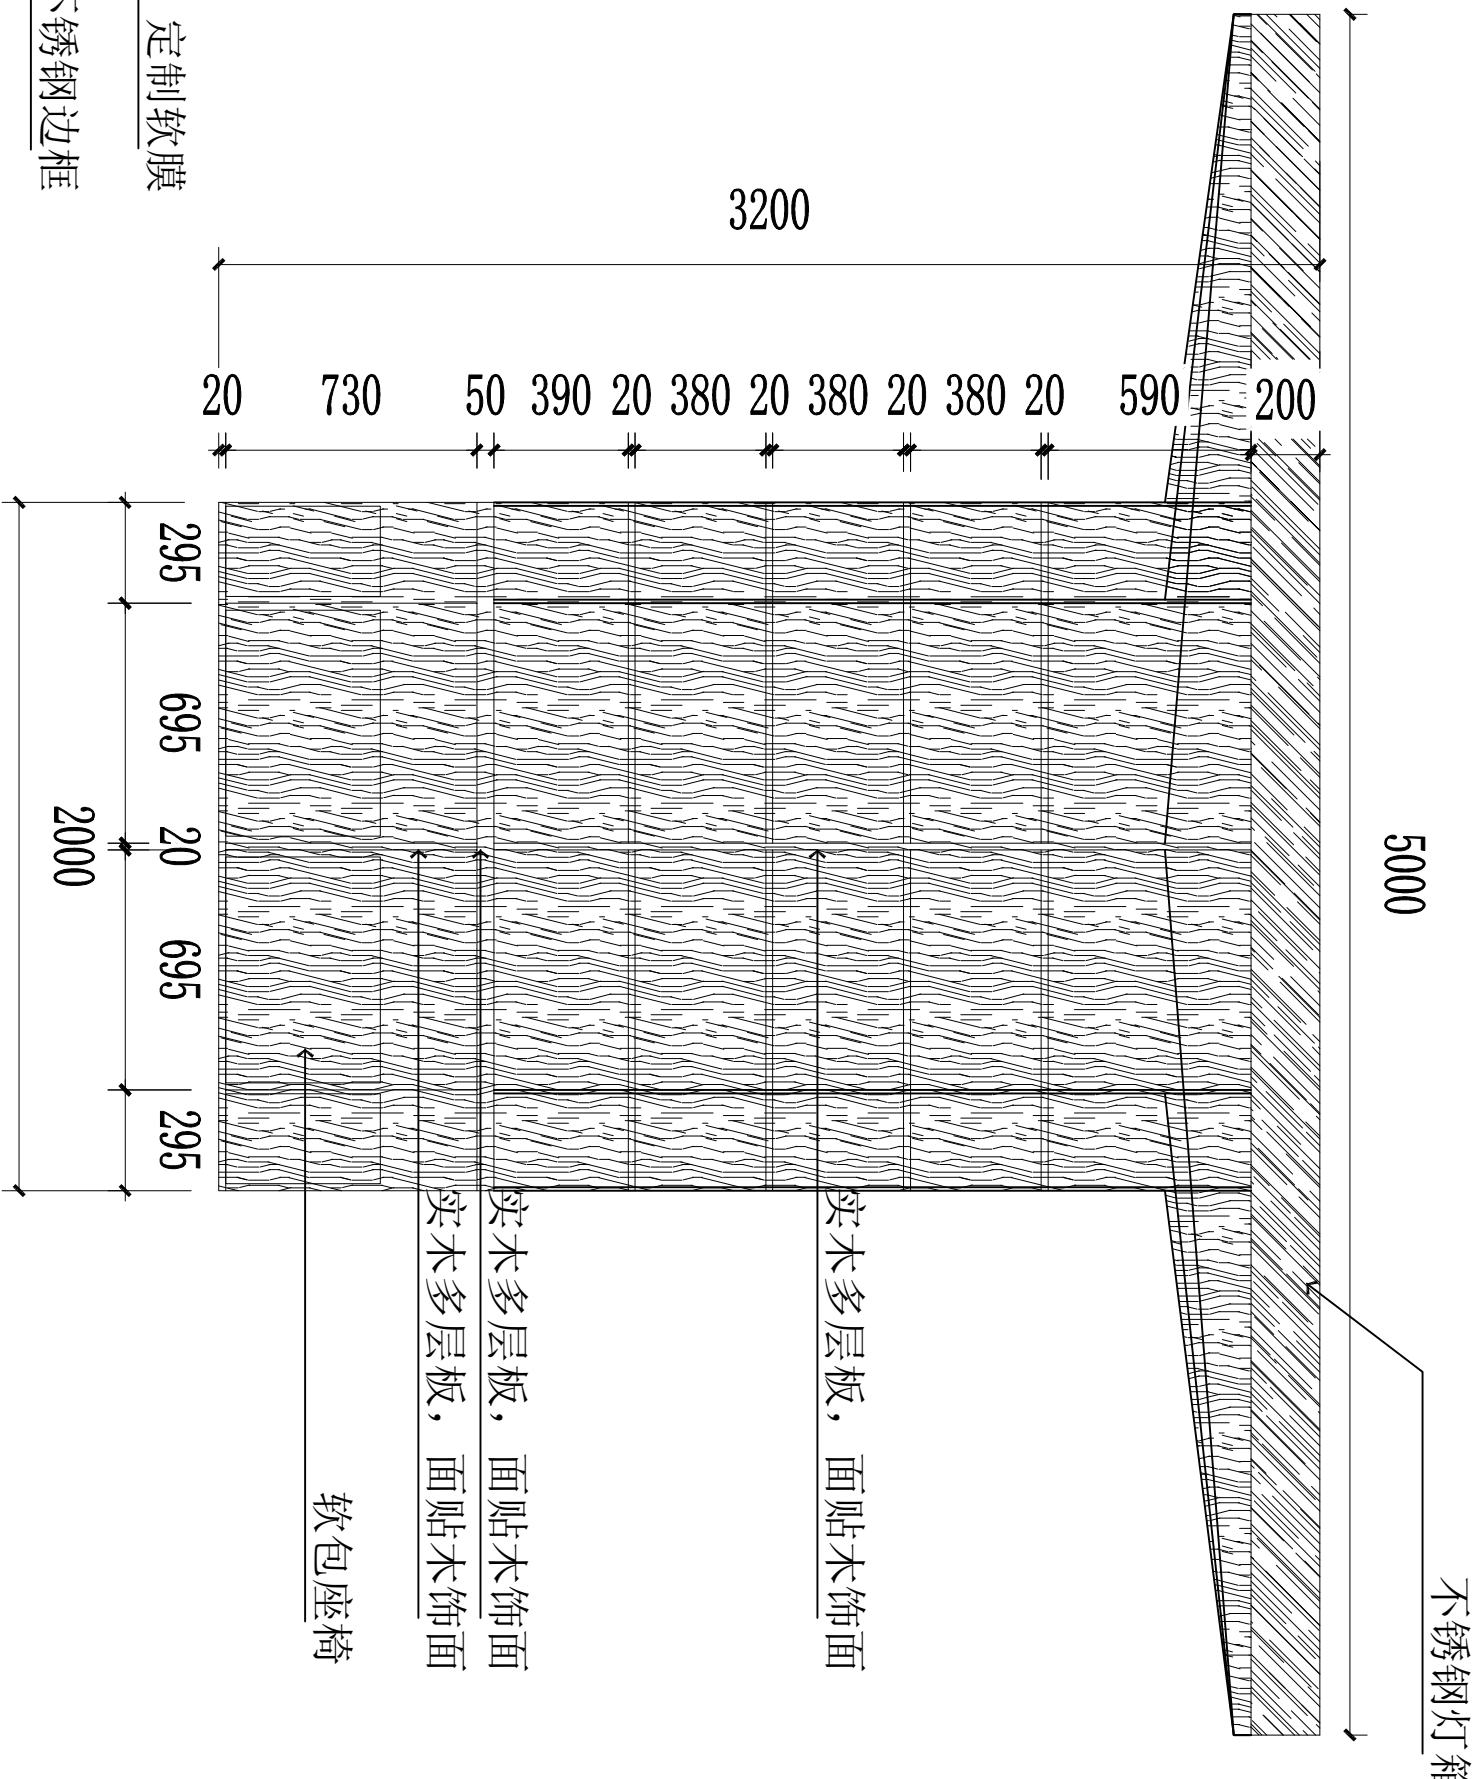

不锈钢灯箱

DETAILS
造型柜体立面图 SCALE 1:20

ALL DIMENSIONS AND SPECIFICATIONS ARE THE PROPERTY OF TIAN YI DESIGN LTD., AND CANNOT BE USED WITHOUT THEIR WRITTEN PERMISSION. THE SAME SHALL BE RETURNED UPON COMPLETION OF THE PROJECT. DO NOT SCALE DIMENSIONS. ALL DIMENSIONS MUST BE CHECKED ON SITE BY THE CONTRACTORS AND ANY DISCREPANCIES BROUGHT TO THE ATTENTION OF THE DESIGNER OR ARCHITECT. THIS DRAWING IS TO BE USED FOR THE PROJECT AND SITE IDENTIFIED AND NOT TO BE USED ON ANY OTHER PROJECT.

版权所有，此图上所有资料均为本单位产权，未经许可，不得翻印、挪用比例尺度量，所有尺寸都必须由施工方到现场进行核对检查，不得一味的地方及时间随意设计再，此图仅用于本项目和施工现场确认，不得用于任何其他项目。

盖章栏
STAMP SERVICE.

工程名称 PROJECT NAME
平阳县国企“党建同心圆·幸福共富圈”党建联创阵地项目

子项目 SUBKEY

图纸名称 DRAWING
造型柜体详图

专业 SPECIALTY

装饰

审核 CHECKED BY

设计 DESIGNED BY

制图 DRAWN BY

校对 CHECKED BY

修改日期
Revision No. Date

修改 1:

修改 2:

修改 3:

工程编号 Page No.

比 例 日期

Scale. Date.

图纸编号 ID-09

变更序号

ALL DECISIONS AND SPECIFICATIONS ARE THE PROPERTY OF TIAN YI DESIGN LTD., AND CANNOT BE USED WITHOUT THEIR WRITTEN PERMISSION. THE SAME SHALL BE RETURNED UPON COMPLETION OF THE PROJECT. DO NOT SCALE DIMENSIONS. ALL MEASUREMENTS MUST BE CHECKED ON SITE BY THE CONTRACTORS AND ANY DISCREPANCIES BROUGHT TO THE ATTENTION OF THE DESIGNER OR ARCHITECT. THIS DRAWING IS TO BE USED FOR THE PROJECT AND SITE IDENTIFIED AND NOT TO BE USED ON ANY OTHER PROJECT.

版权所有，此图所有资料均为本单位财产，未经许可，不得翻印、复制或缩放尺寸，所有尺寸都必须由施工方在现场进行核对校量，不得一味的地方及时联系设计方，此图仅用于本项目和施工现场使用，不得用于任何其他项目。

施 工 图
STAMP SERVICE.

工程名称 PROJECT NAME

平阳县国企“党建同心圆·幸福共富圈”党建联创阵地项目

子项目 SUBKEY

图纸名称 DRAWING
顶面灯具放样图

专业 SPECIALTY
装饰

审核 CHECKED BY

设计 DESIGNED BY


制图 DRAWN BY



校对 CHECKED BY

修 改
Revision No. 日期
Date

修 改 1:
修 改 2:
修 改 3:

工程编号 页 码
Project No. Page No.
比 例 日期
Scale. Date.
图纸编号
Drawing No. ID-10
变更序号
Revision No.

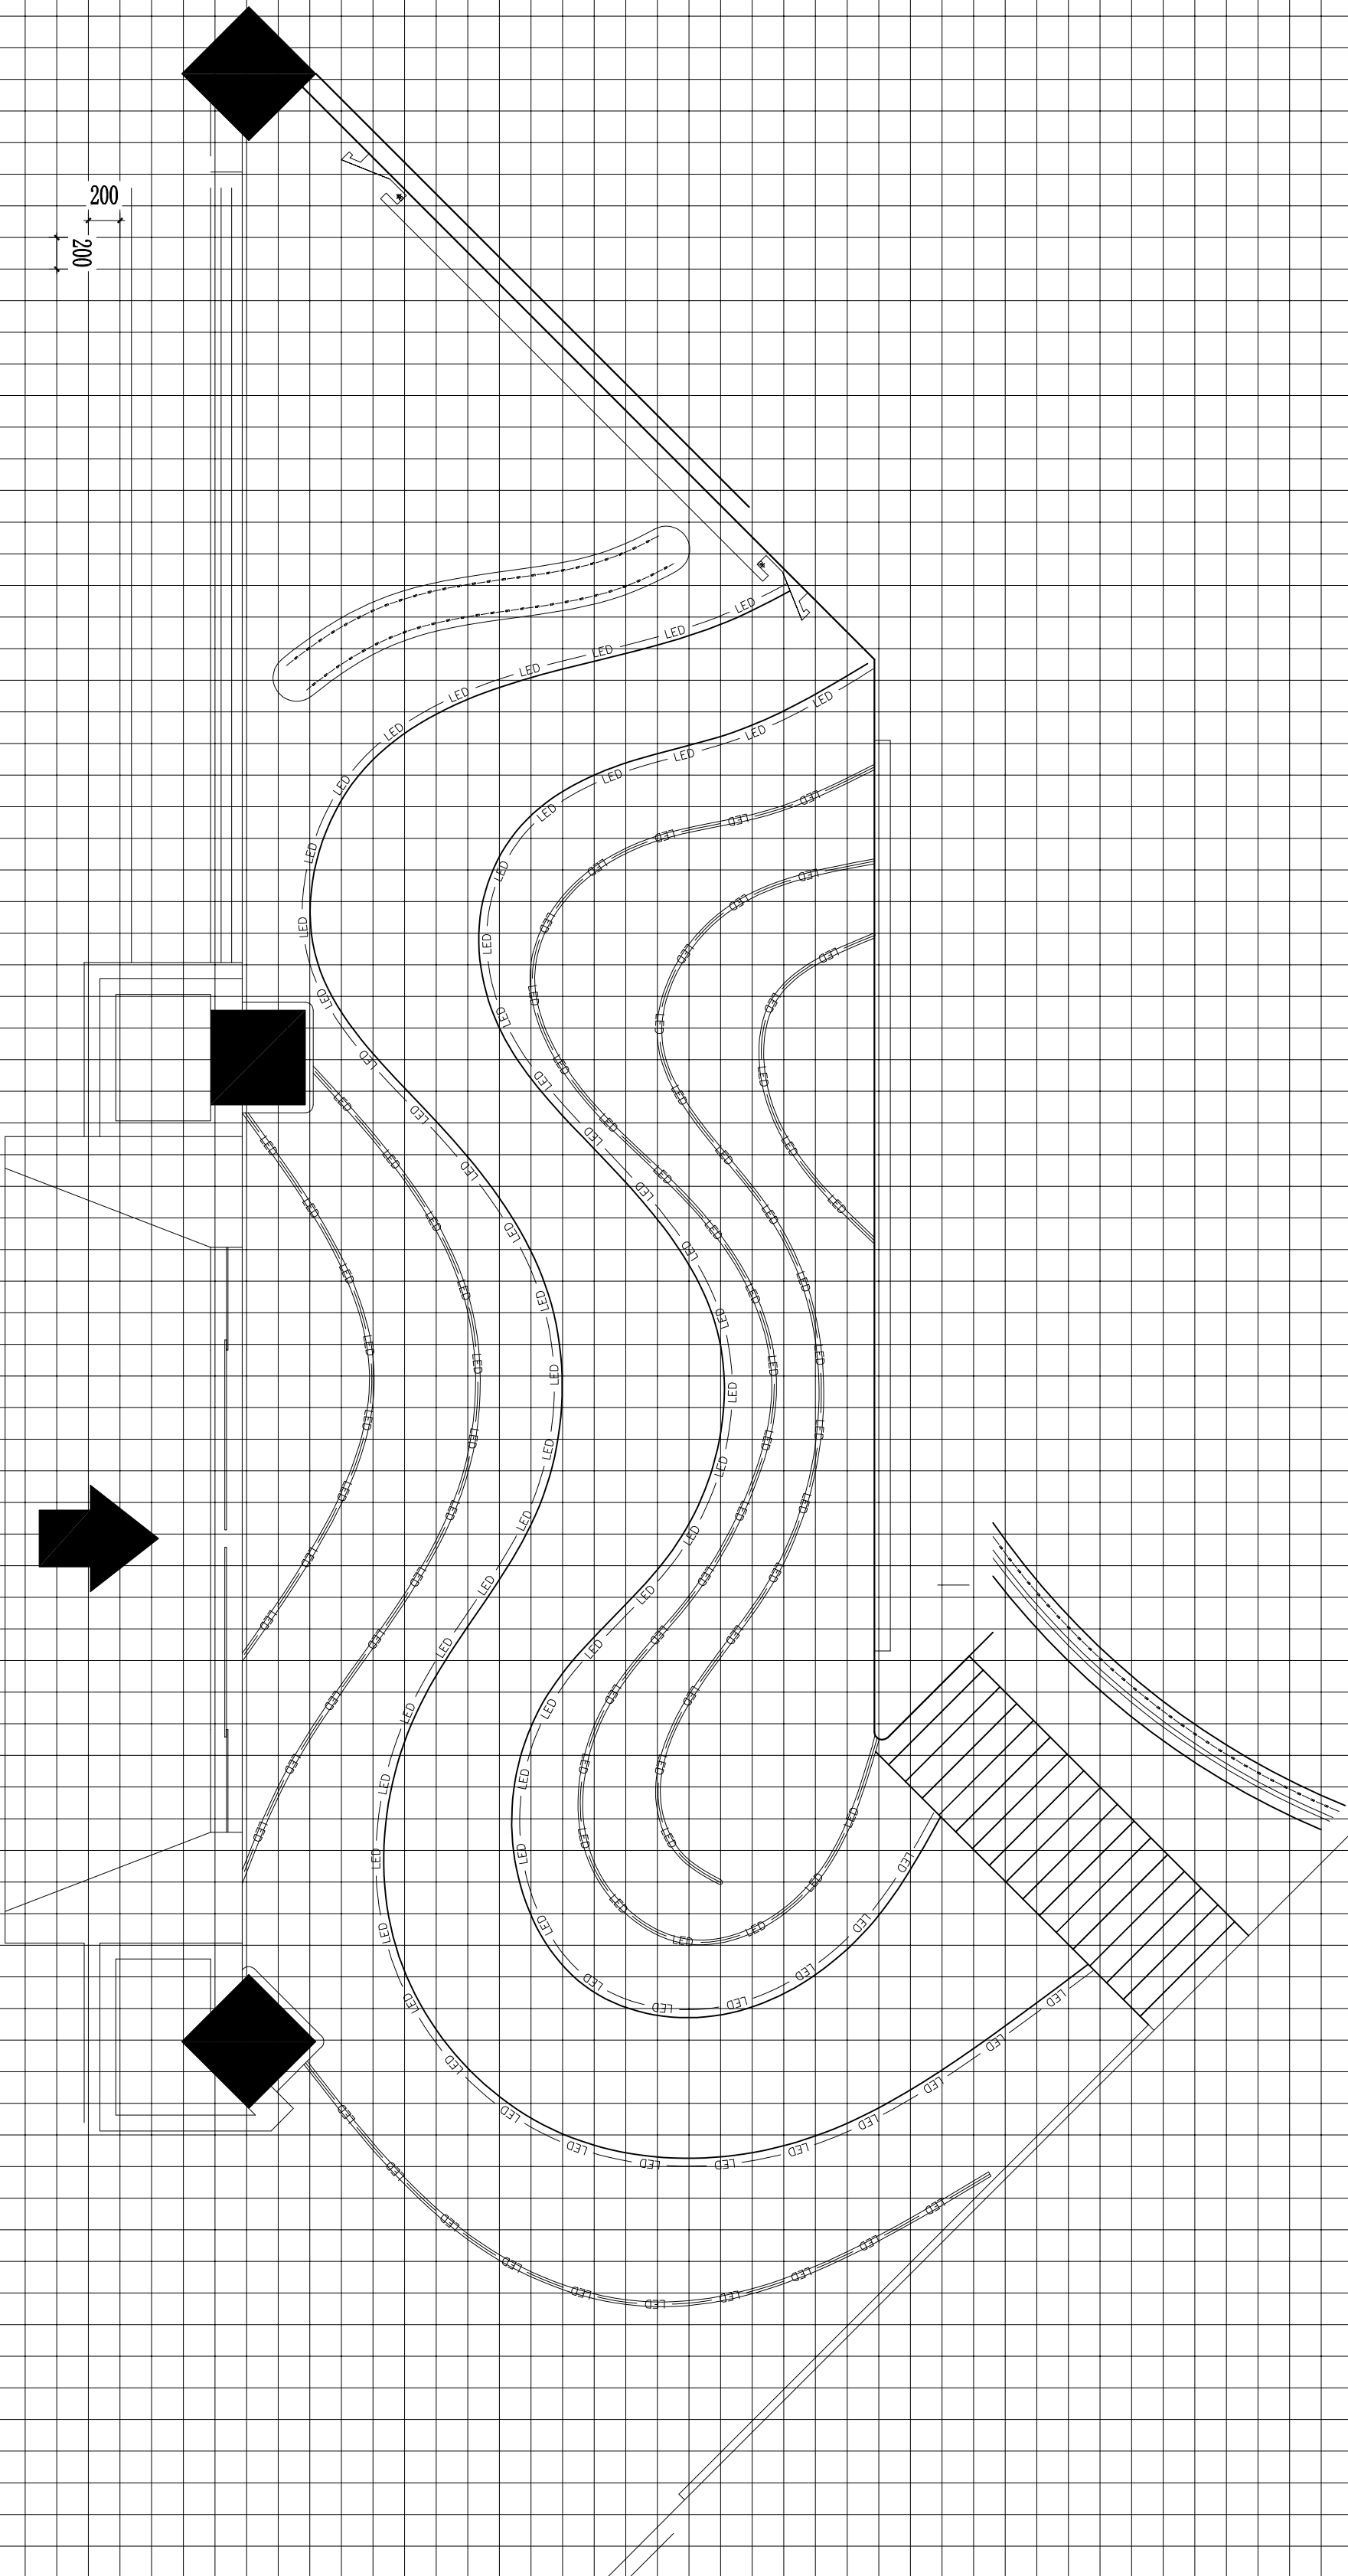

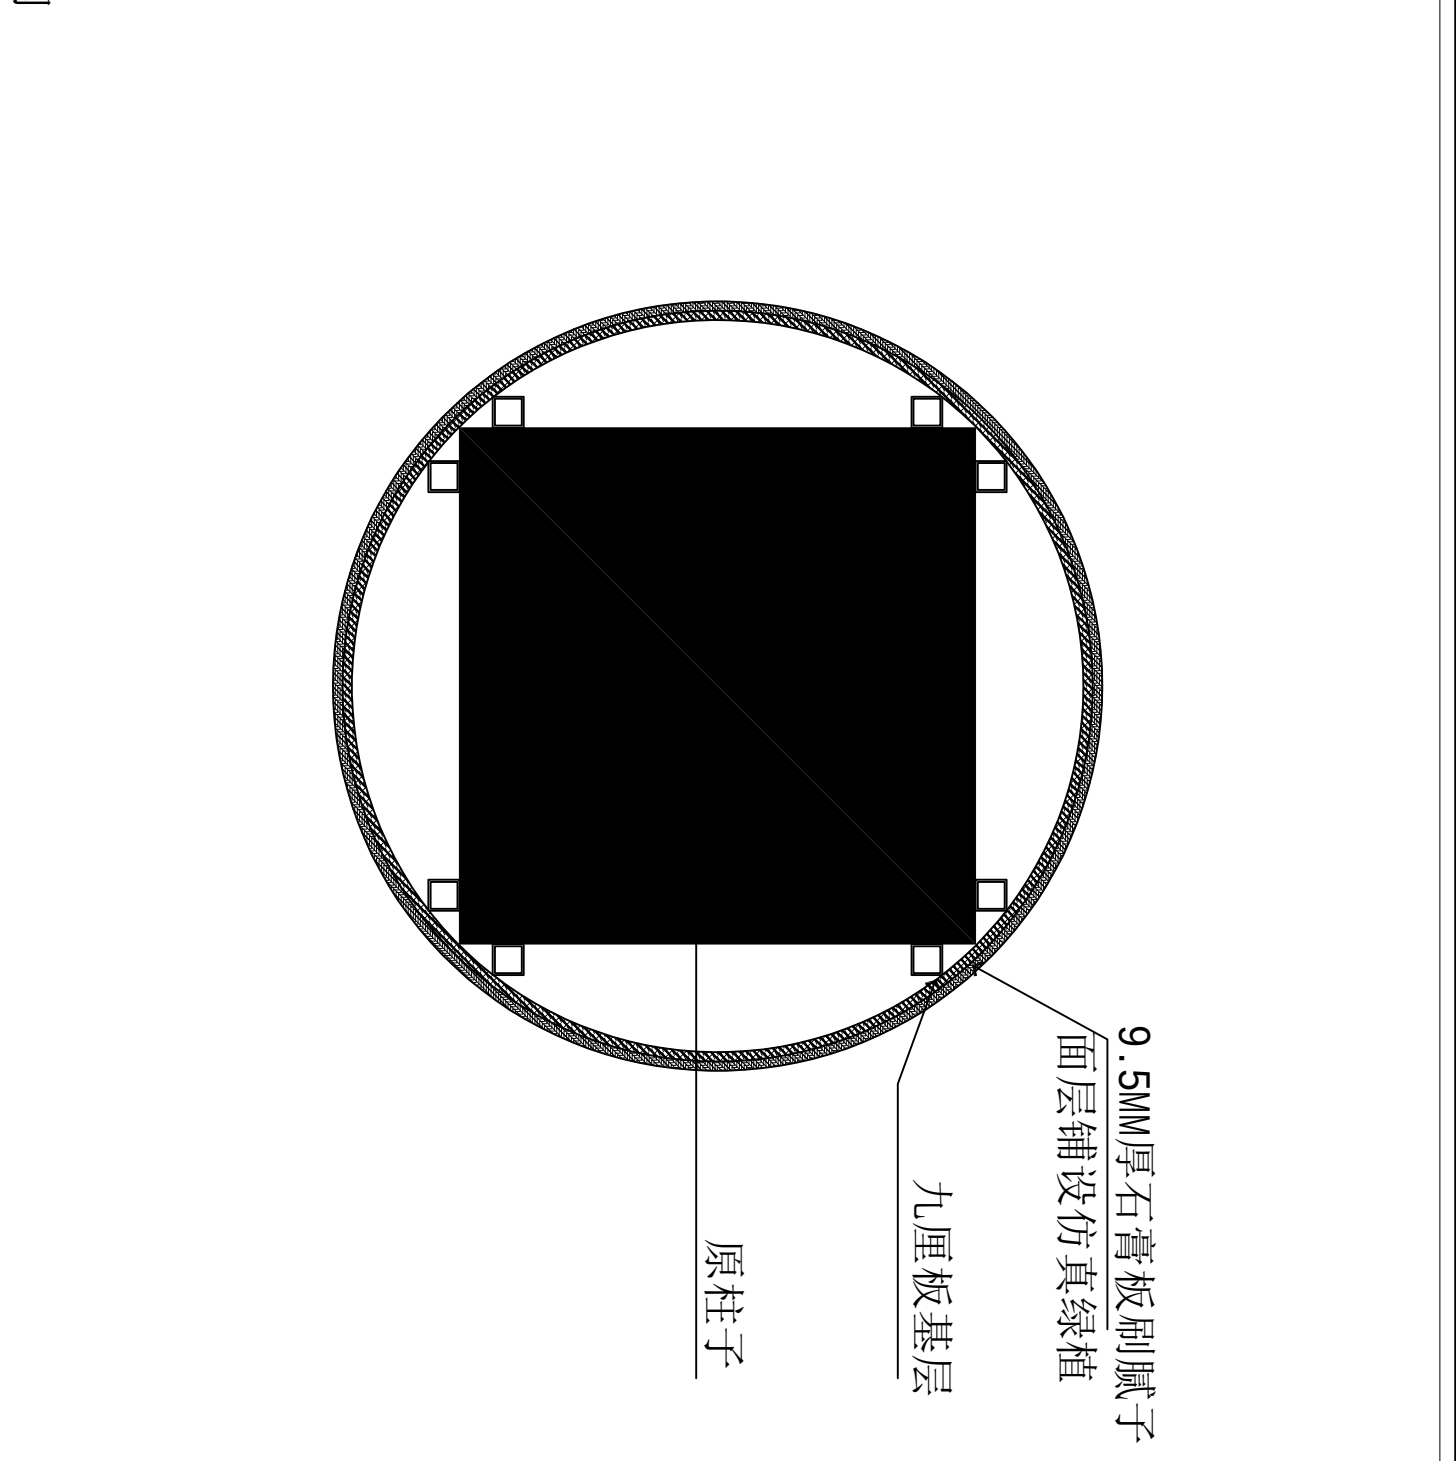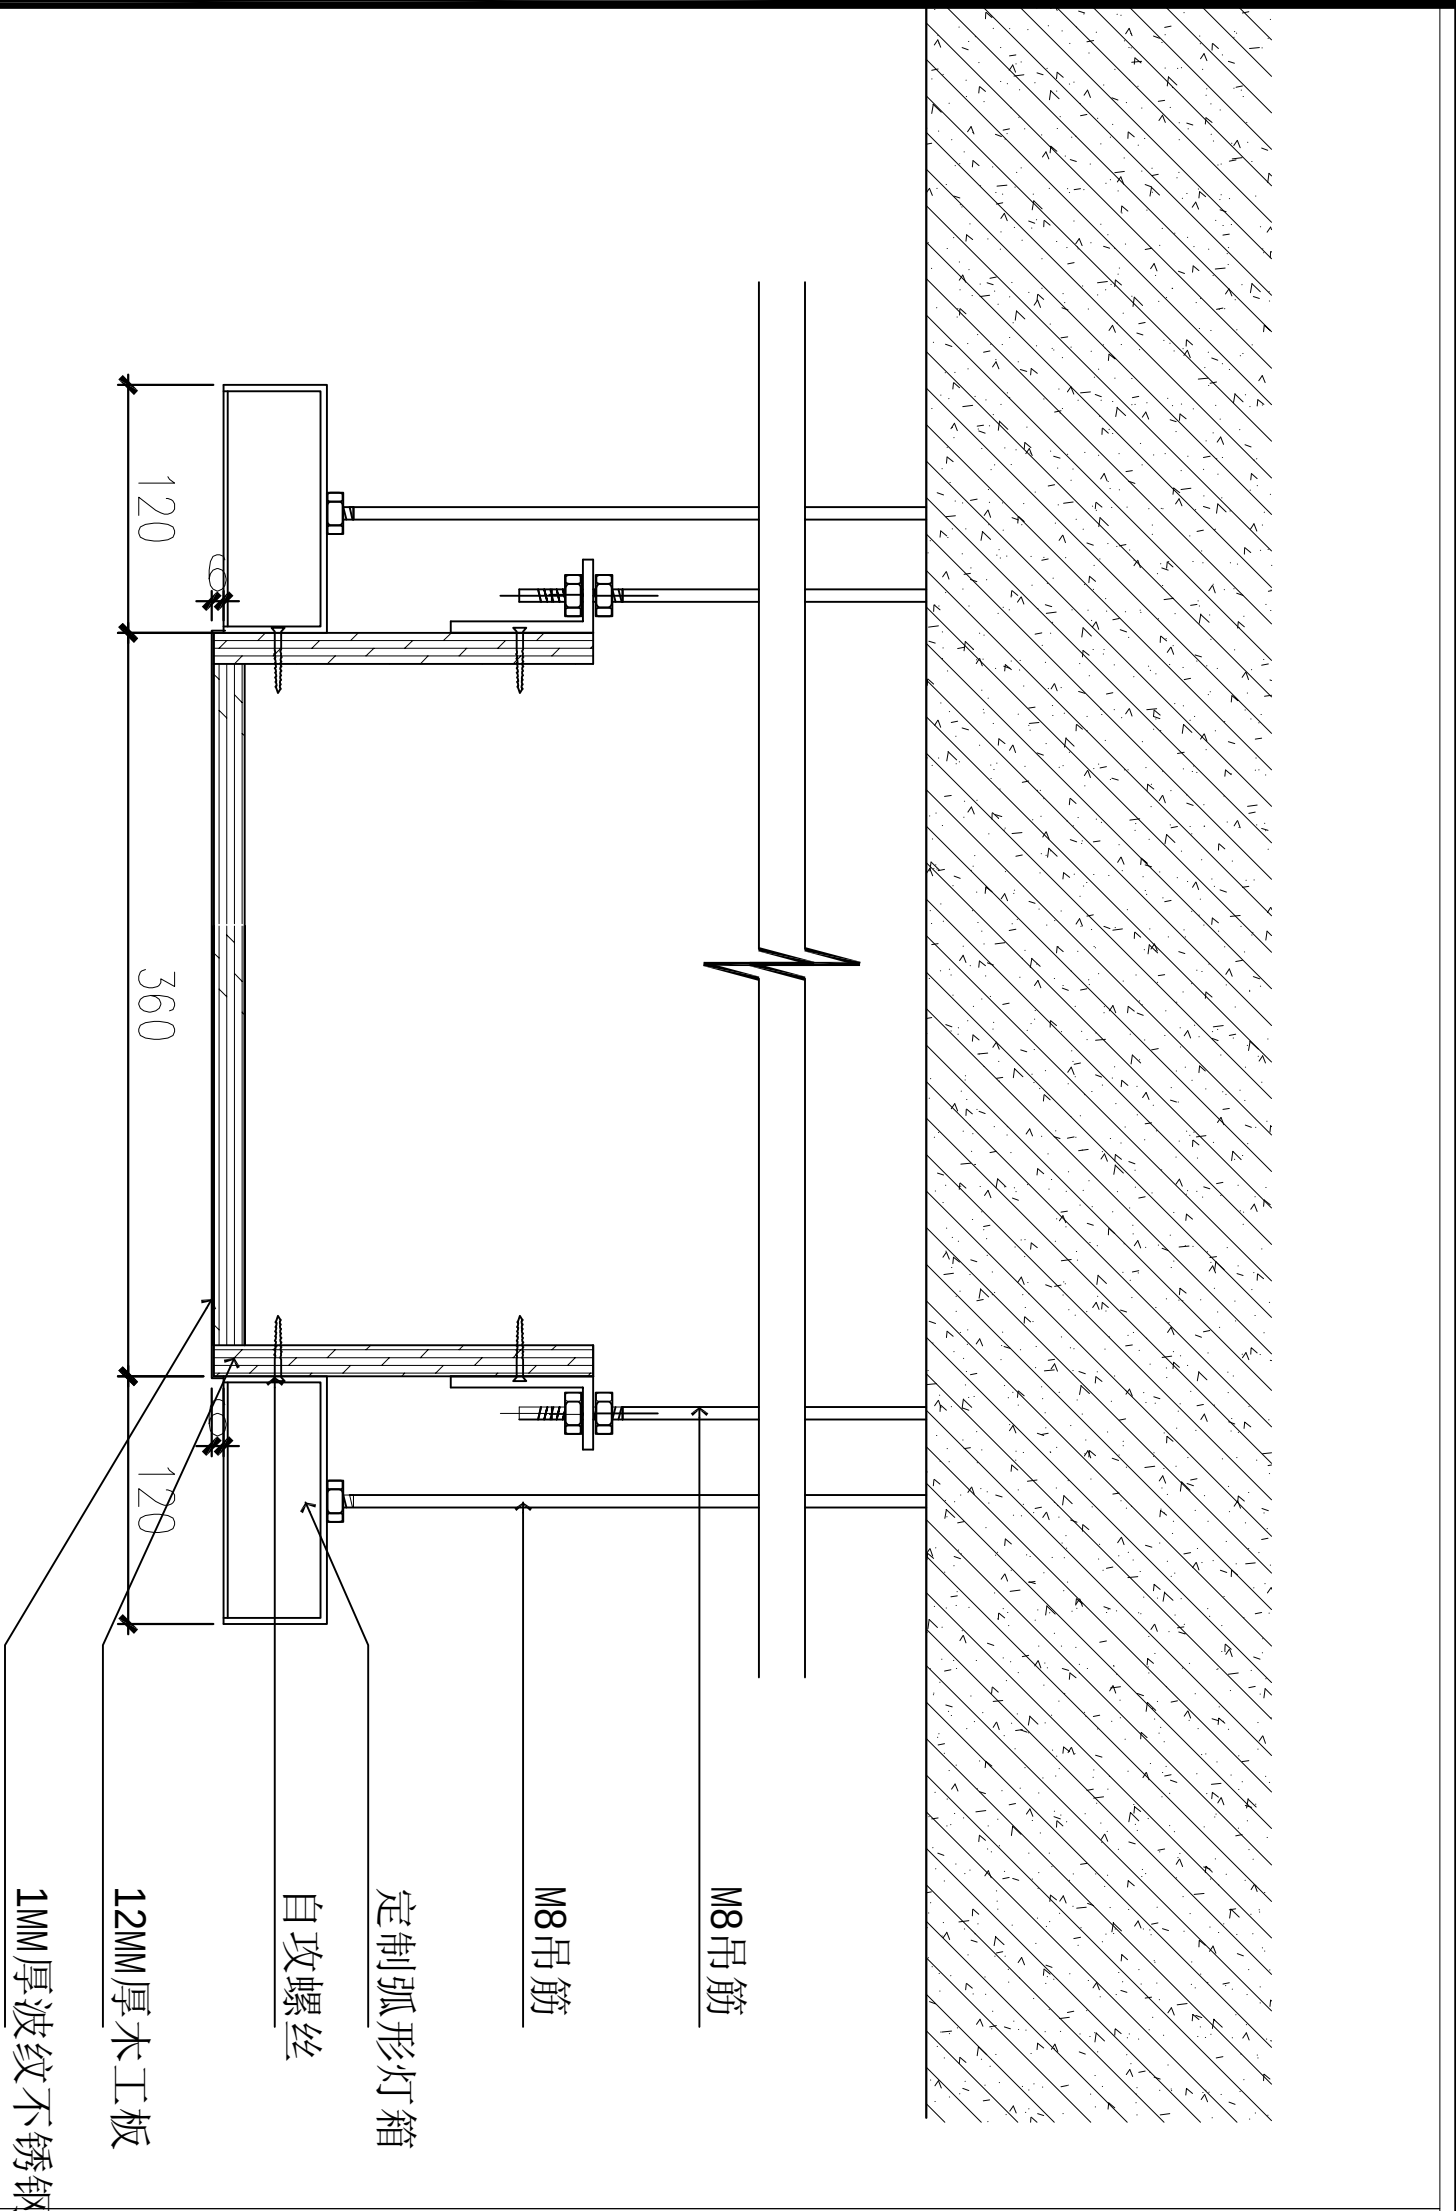

22

DETAILS


PL-14

顶面造型吊灯剖面图 SCALE 1:5

23

DETAILS

二层卡座包柱剖面图 SCALE 1:5

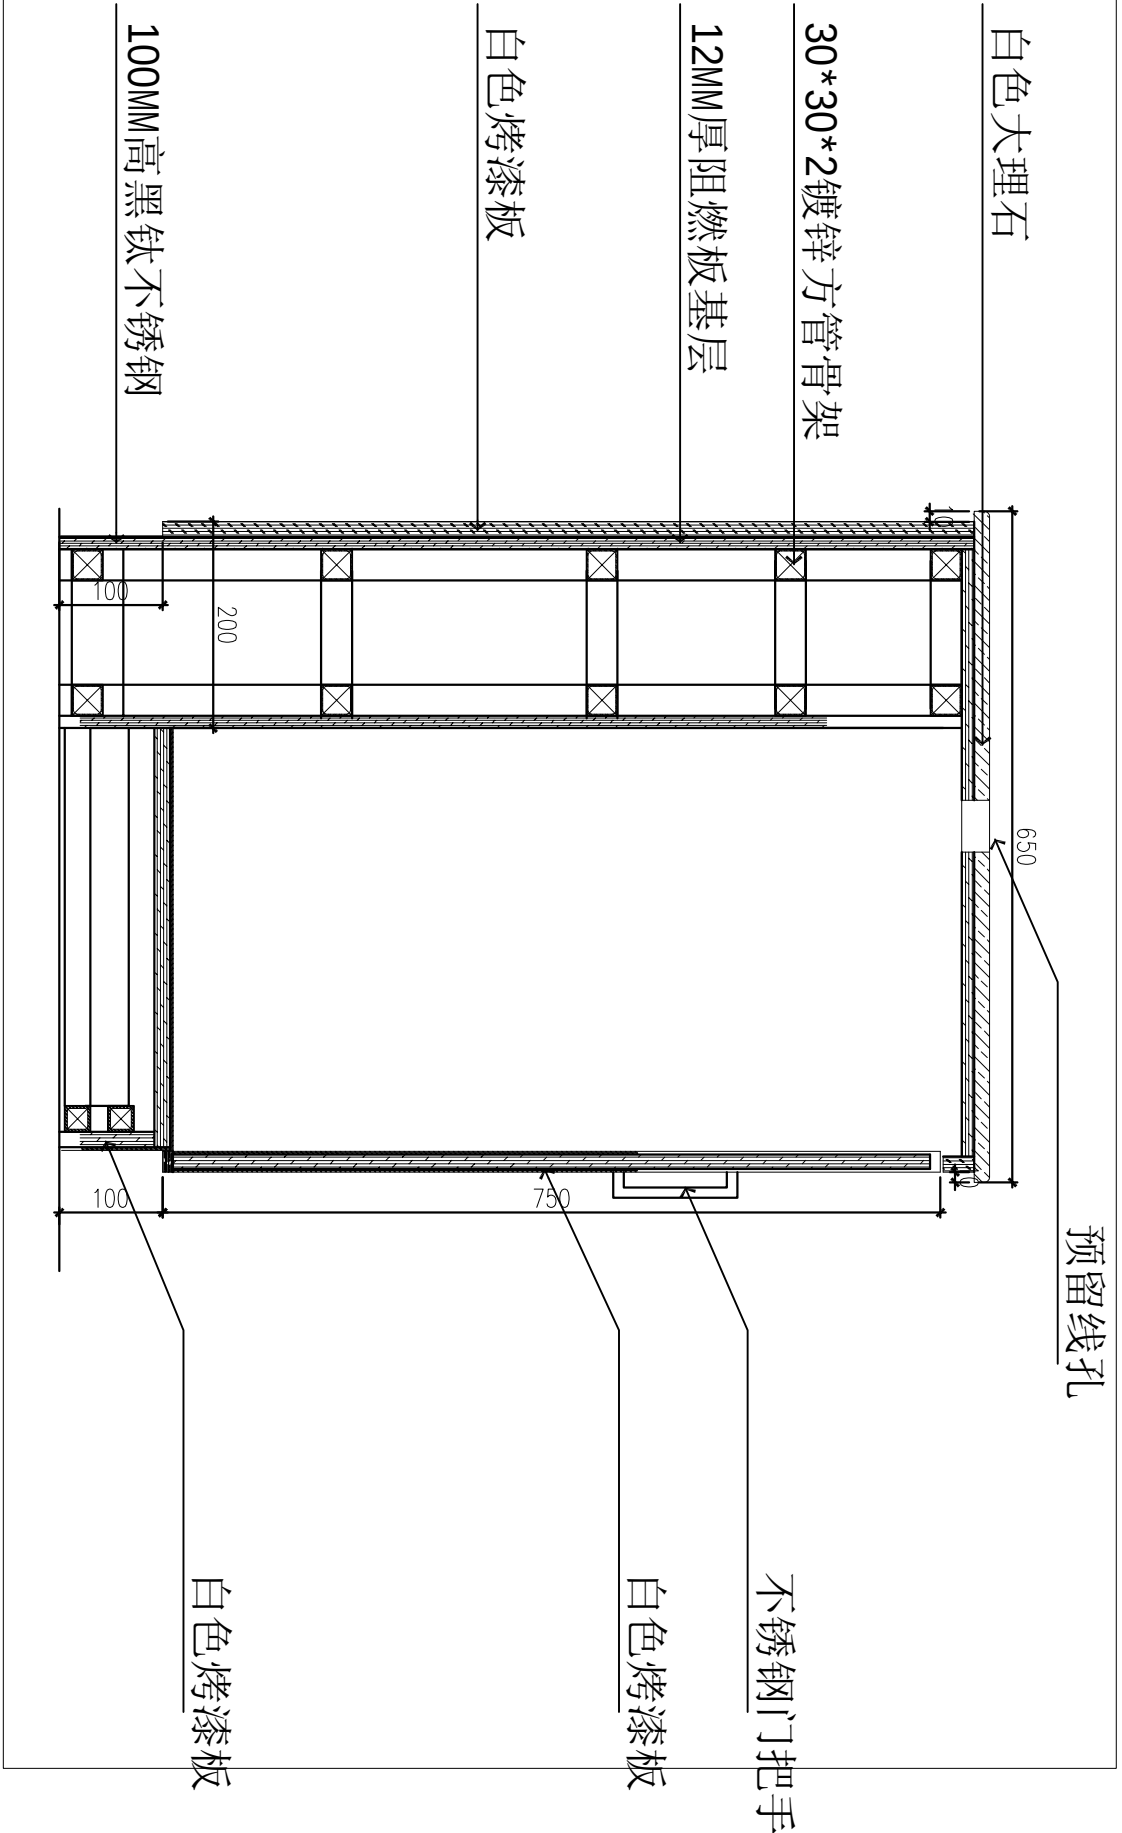

24

DETAILS

二层水吧台剖面图 SCALE 1:10

ALL DIMENSIONS AND SPECIFICATIONS ARE THE PROPERTY OF TIAN YI DESIGN LTD., AND CANNOT BE REPRODUCED OR TRANSMITTED IN ANY FORM OR BY ANY MEANS, ELECTRONIC OR MECHANICAL, INCLUDING PHOTOCOPYING, RECORDING, OR BY ANY INFORMATION STORAGE AND RETRIEVAL SYSTEM. THE SAME SHALL BE RETURNED UPON COMPLETION OF THE PROJECT. DO NOT SCALE DIMENSIONS. ALL MEASUREMENTS MUST BE CHECKED ON SITE BY THE CONTRACTOR AND NOT DISCREPANCIES BROUGHT TO THE ATTENTION OF THE DESIGNER OR ARCHITECT. THIS DRAWING IS TO BE USED FOR THE PROJECT AND SITE IDENTIFIED AND NOT TO BE USED ON ANY OTHER PROJECT.

版权所有，此图所有资料均为本设计单位，未经许可，不得翻印、复制或传播。所有尺寸都必须由施工方在现场进行核对，不得一味的地方及测量设计。此图仅用于本项目施工现场使用，不得用于任何其他项目。

盖章栏
STAMP SERVICE.

工程名称	PROJECT NAME
子项目	SUBKEY
图纸名称	DRAWING
节点详图	SPECIALTY
专业	装饰
审核	CHECKED BY
设计	DESIGNED BY
制图	DRAWN BY
校对	CHECKED BY
修改	日期
修改 1:	Date
修改 2:	
修改 3:	
工程编号	页码
Project No.	Page No.
比例	日期
Scale	Date
图纸编号	ID-11
Drawing No.	
变更序号	
Revision No.	