




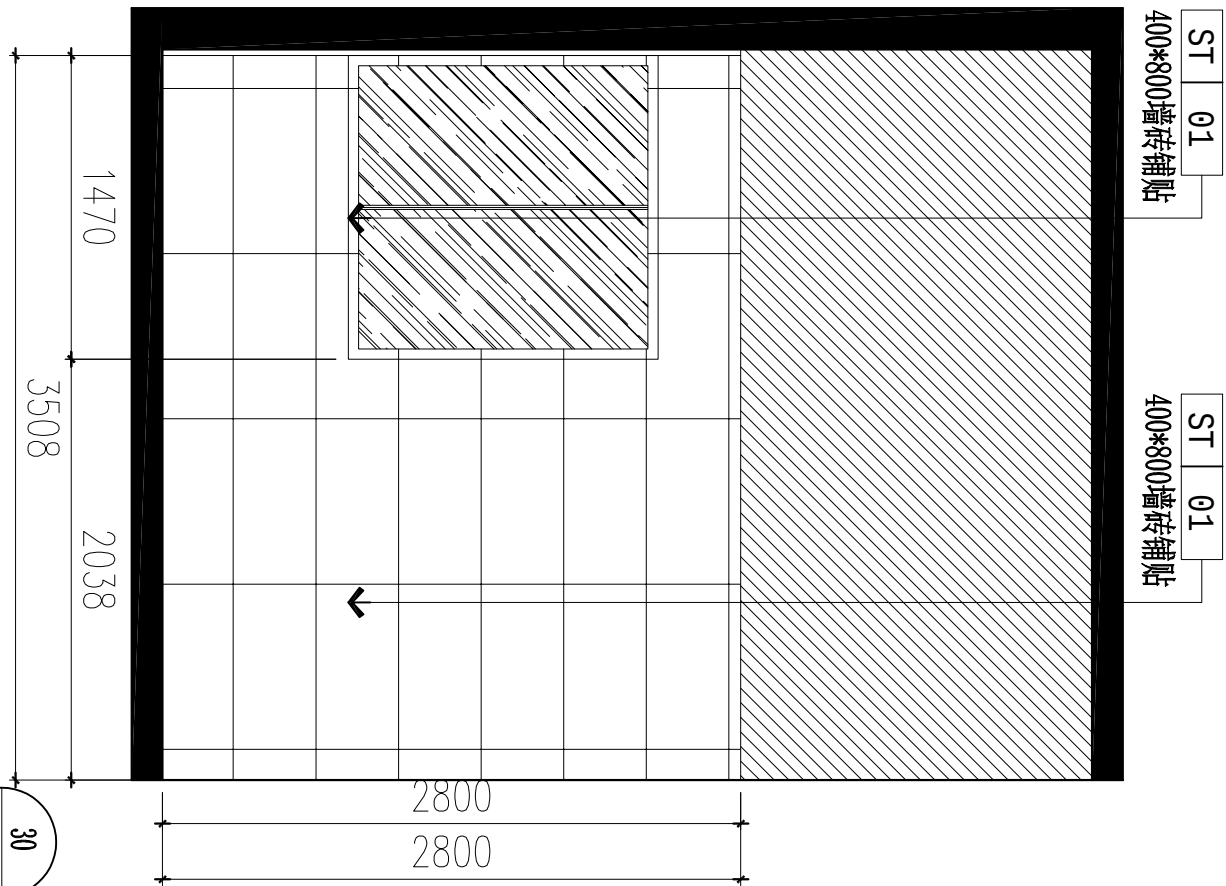


30 ELEVATION
P-09 立面图 SCALE 1:50

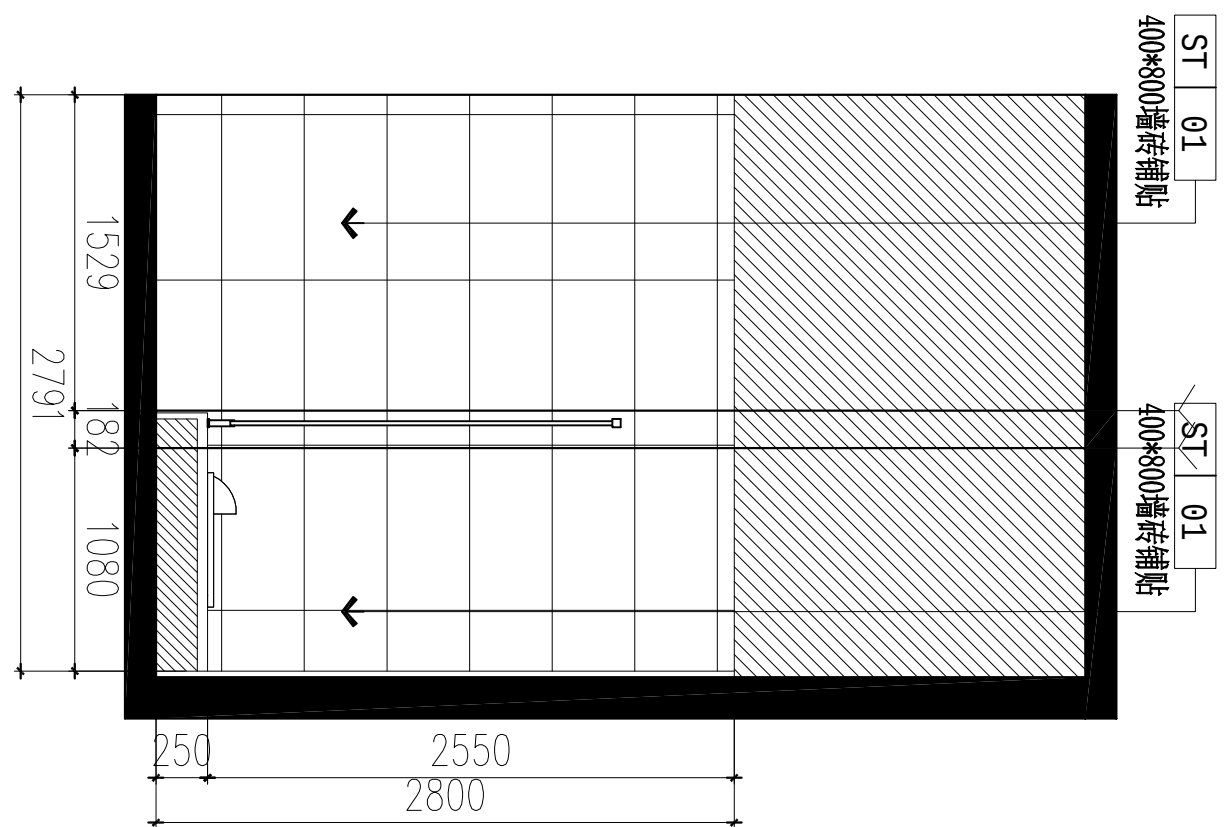

31 ELEVATION
P-09 立面图 SCALE 1:50

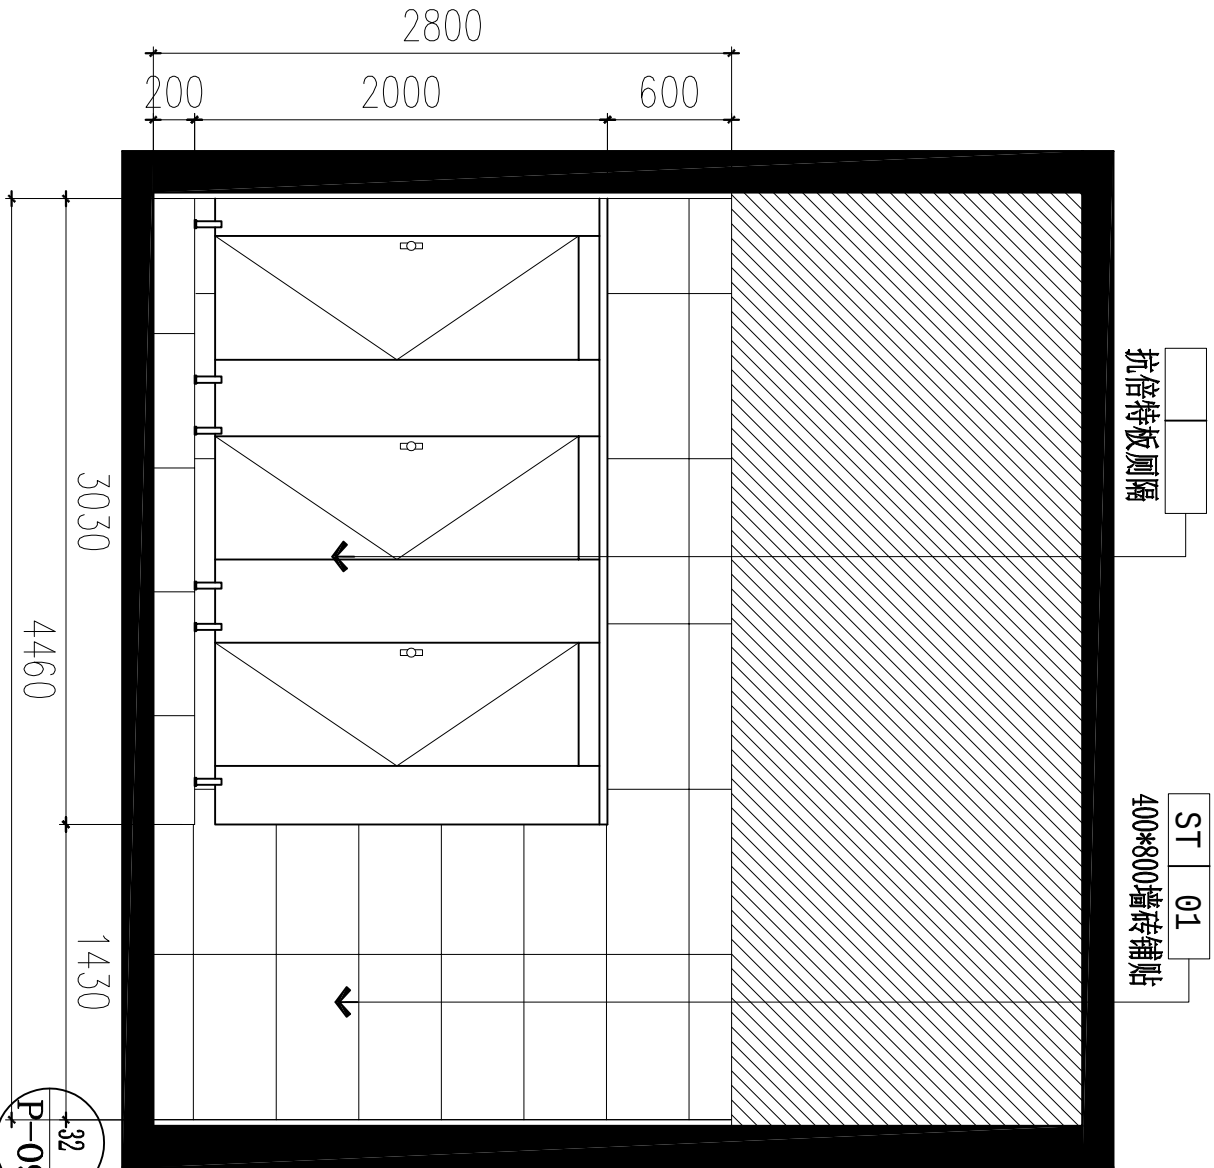

32 ELEVATION
P-09 立面图 SCALE 1:50

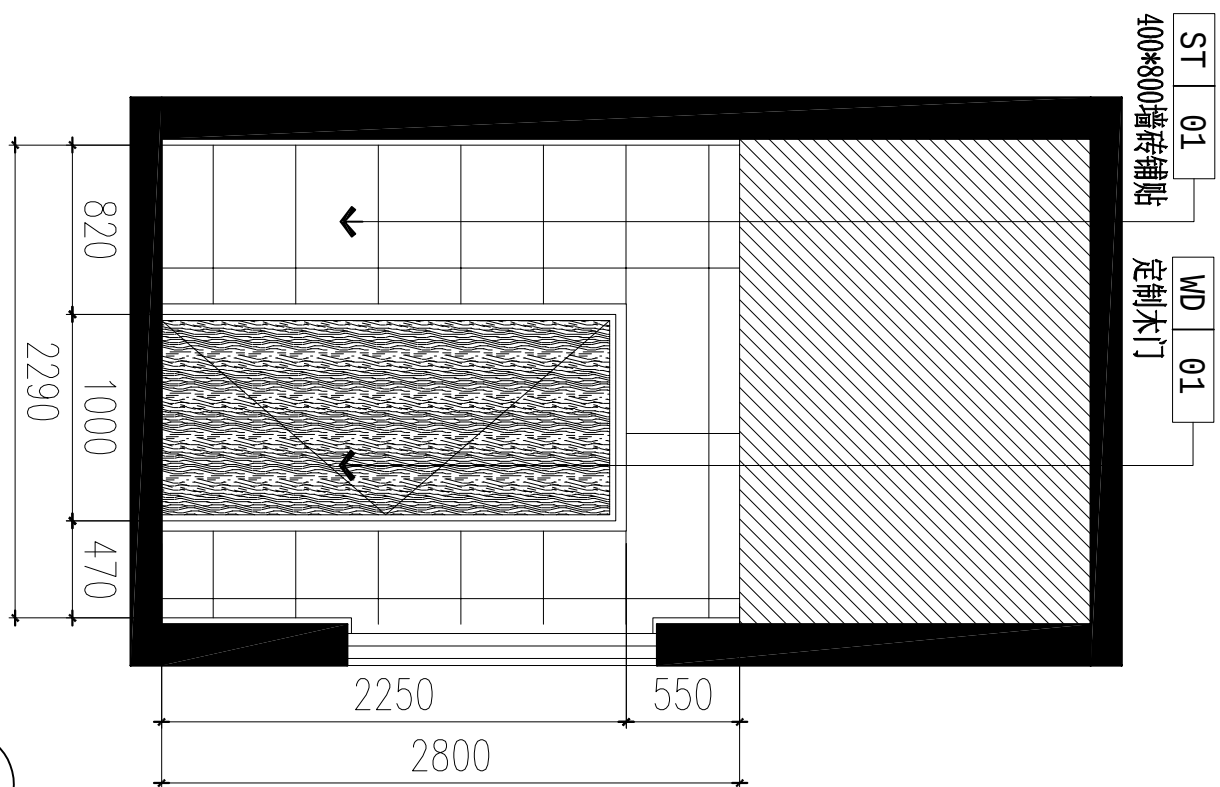

33 ELEVATION
P-09 立面图 SCALE 1:50

ALL DESIGN AND SPECIFICATIONS ARE THE PROPERTY OF TIAN YI DESIGN LTD., AND CANNOT BE USED WITHOUT THEIR WRITTEN PERMISSION. THE SAME SHALL BE RETURNED UPON COMPLETION OF THE PROJECT. DO NOT SCALE DRAWINGS. ALL MEASUREMENTS MUST BE CHECKED ON SITE BY THE CONTRACTORS AND ANY DISCREPANCIES BROUGHT TO THE ATTENTION OF THE DESIGNER OR ARCHITECT. THIS DRAWING IS TO BE USED FOR THE PROJECT AND SITE IDENTIFIED AND NOT TO BE USED ON ANY OTHER PROJECT.

版权所有，此图所有资料均为本单位财产，未经许可，不得翻印、复制或传阅。所有尺寸都必须由施工方在现场进行校核，不一致的地方及时联系设计方。此图仅用于本项目和施工现场确认，不得用于任何其他项目。

盖章栏
STAMP SERVICE

平阳县国企“党建同心圆·幸福共富圈”党建联创阵地项目

子项目 SUBKEY

图纸名称 DRAWING

卫生间立面图一

专业 SPECIALTY

装饰

审核 CHECKED BY

设计 DESIGNED BY

制图 DRAWN BY

校对 CHECKED BY

修改

修改 1: 日期 Date

修改 2: 日期 Date


修改 3: 日期 Date

工程编号 Page No.

比例 日期 Date


图纸编号 IE-12

变更序号

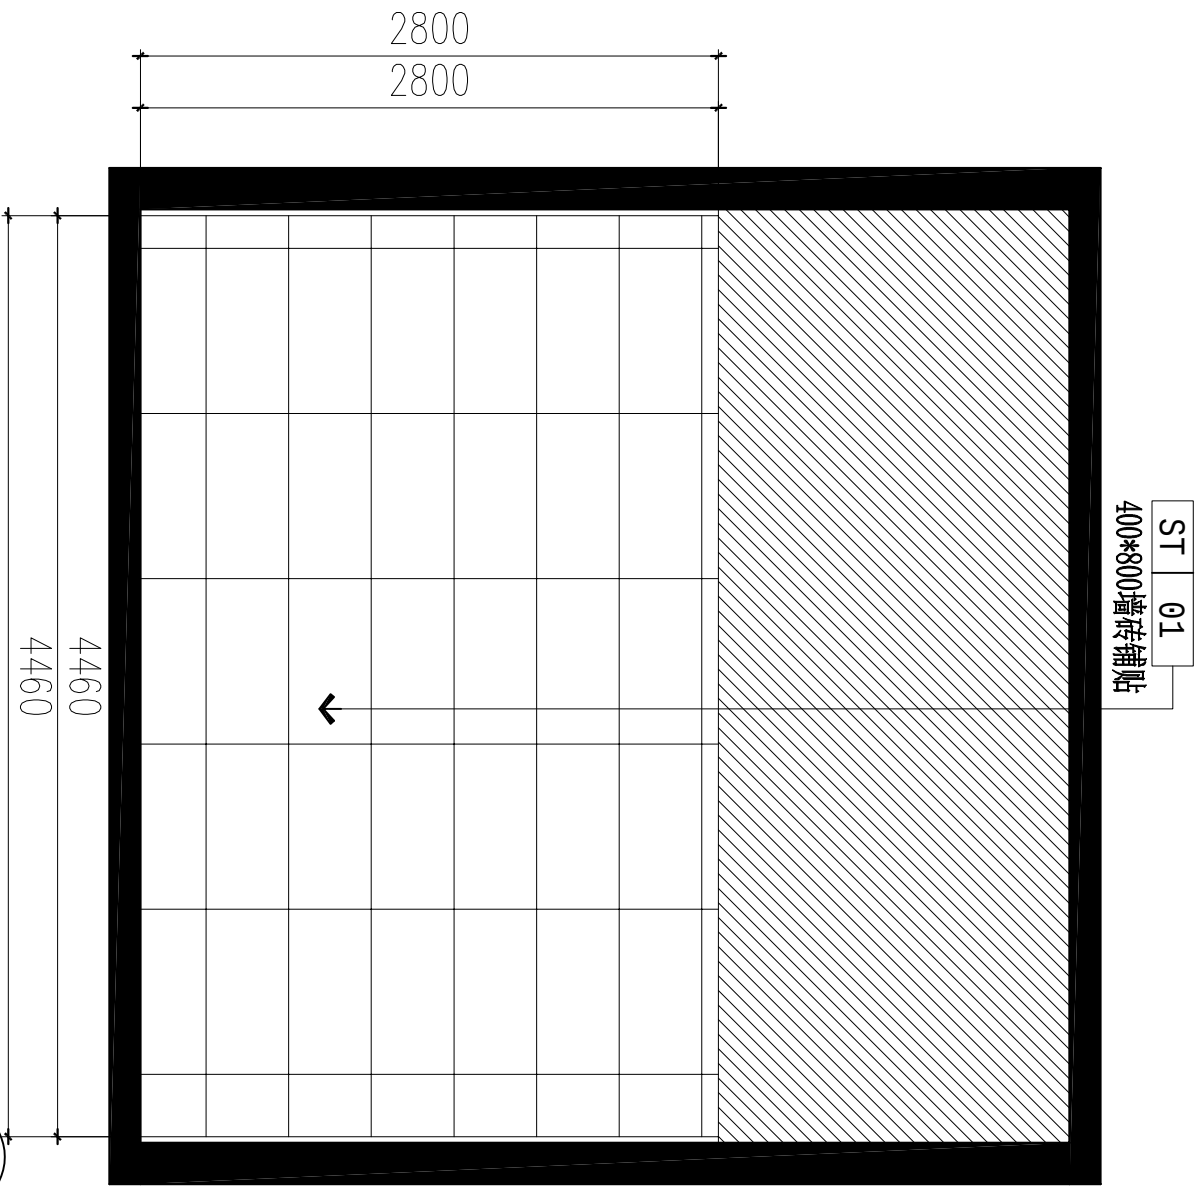


34
P-09 立面图 SCALE 1:50

ELEVATION

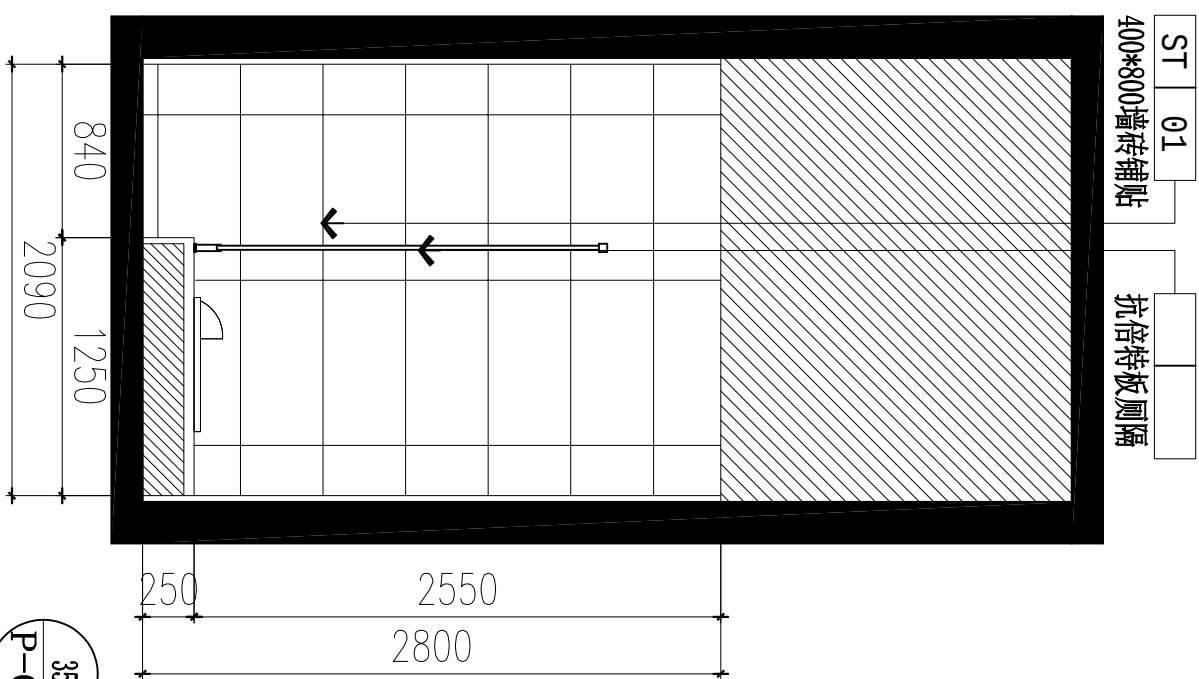


35
P-09 立面图 SCALE 1:50

ELEVATION

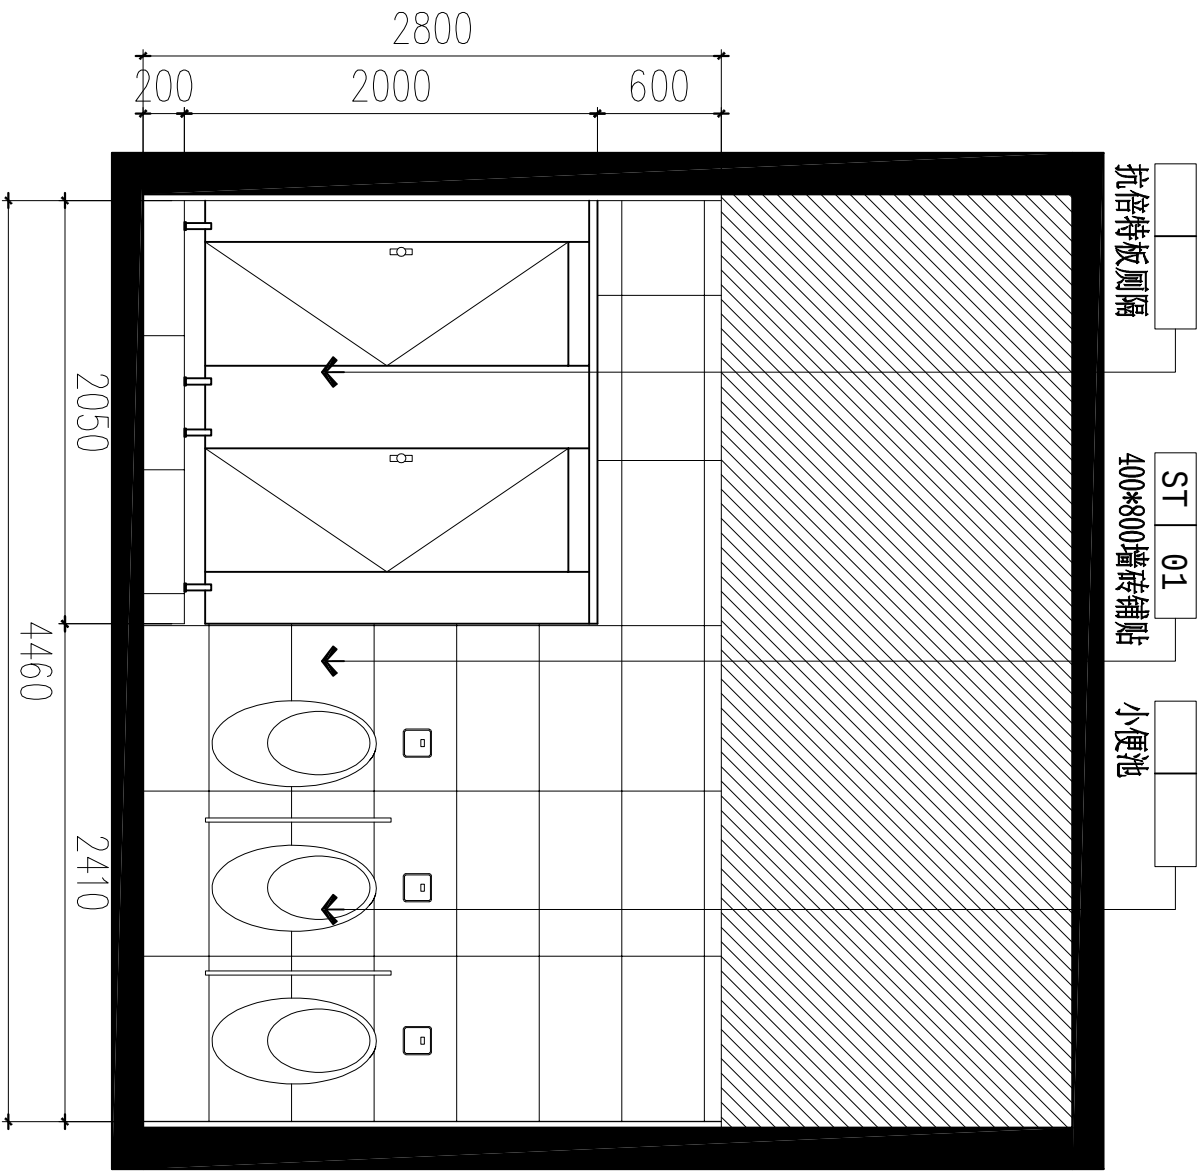

36
P-09 立面图 SCALE 1:50

ELEVATION

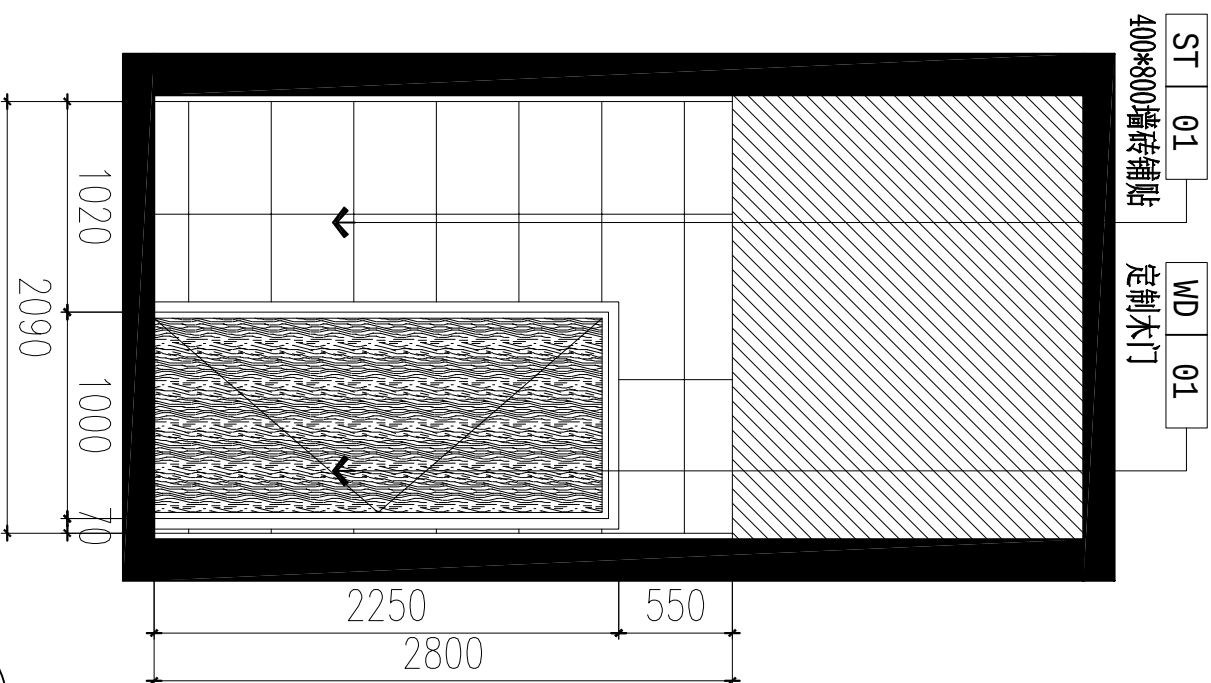

37
P-09 立面图 SCALE 1:50

ELEVATION

ALL DESIGN AND SPECIFICATIONS ARE THE PROPERTY OF TIAN YI DESIGN LTD., AND CANNOT BE USED WITHOUT THEIR WRITTEN PERMISSION. THE SAME SHALL BE RETURNED UPON COMPLETION OF THE PROJECT. DO NOT SCALE DRAWINGS. ALL MEASUREMENTS MUST BE CHECKED ON SITE BY THE CONTRACTORS AND ANY DISCREPANCIES BROUGHT TO THE ATTENTION OF THE DESIGNER OR ARCHITECT. THIS DRAWING IS TO BE USED FOR THE PROJECT AND SITE IDENTIFIED AND NOT TO BE USED ON ANY OTHER PROJECT.

版权所有，此图所有资料均为本单位财产，未经许可，不得翻印、复制或传阅。所有尺寸都必须由施工人员在现场进行校核，不得一味的地方及随意设计。此图仅用于本项目和施工现场使用，不得用于任何其他项目。

施 工 图
STAMP SERVICE

平阳县国企“党建同心圆·幸福共富圈”党建联创阵地项目

子项目 SUBKEY

图纸名称 DRAWING

卫生间立面图二

专业 SPECIALTY

装饰

审核 CHECKED BY

设计 DESIGNED BY

制图 DRAWN BY

校对 CHECKED BY

修 改
Revision No. Date


修 改 1:
修 改 2:
修 改 3:

工程编号 页 码
Project No. Page No.


比 例 日 期
Scale Date

图纸编号 IE-13


变更序号
Revision No.

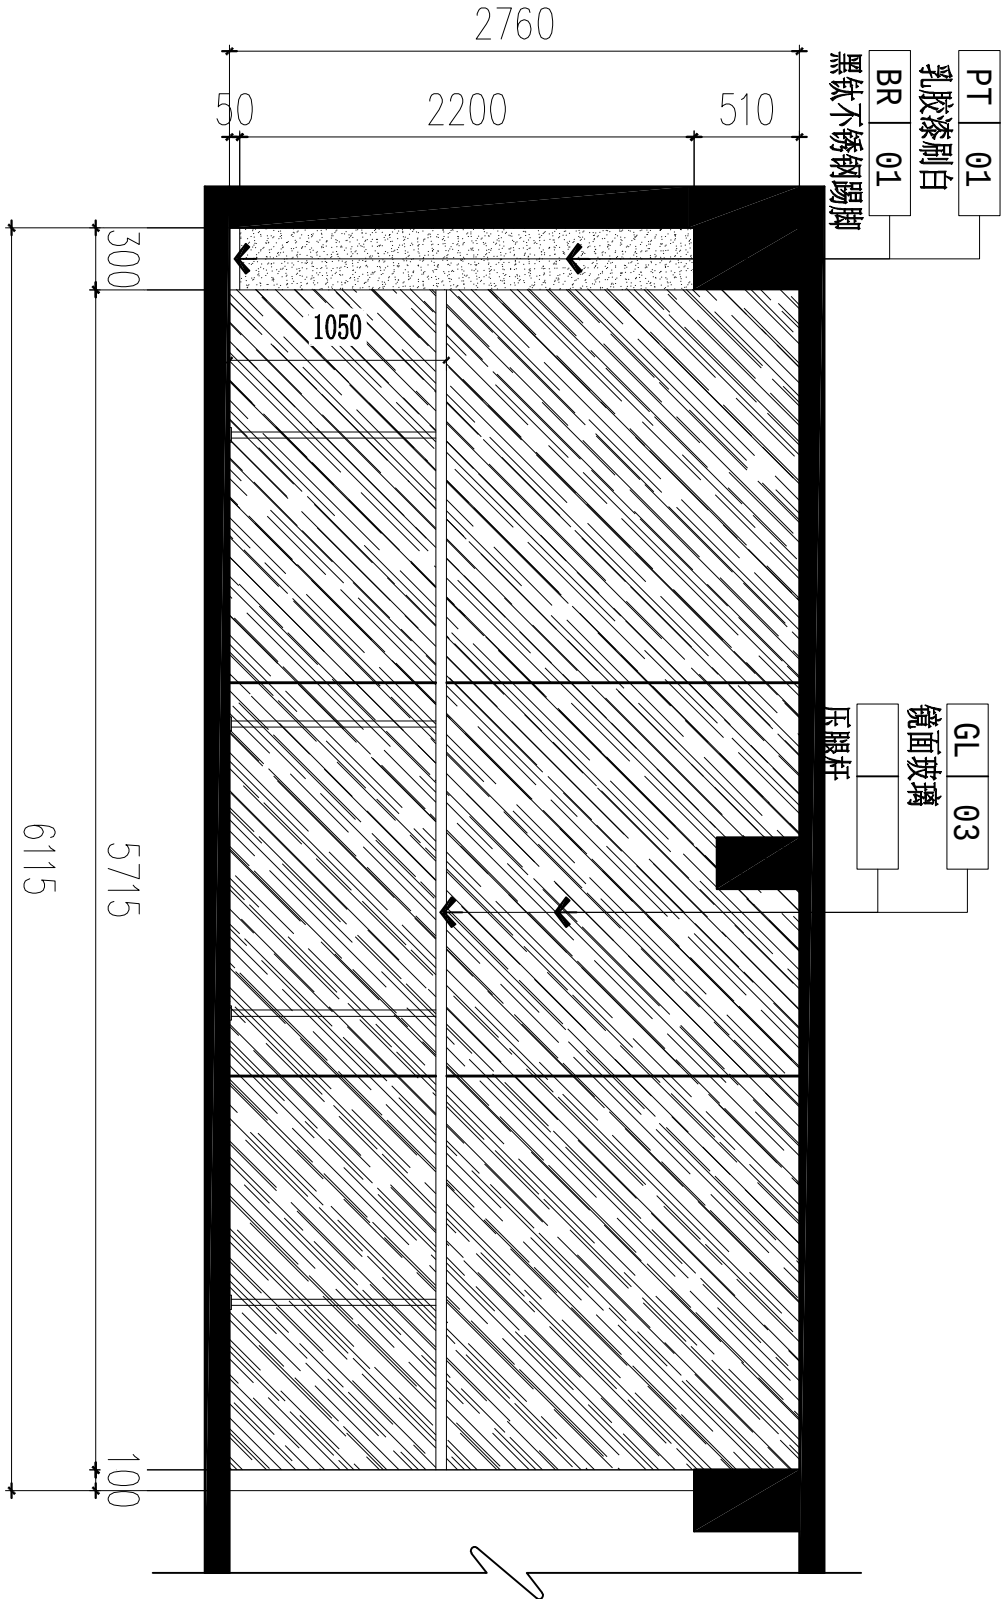

38 ELEVATION
P-10 立面图 SCALE 1:50

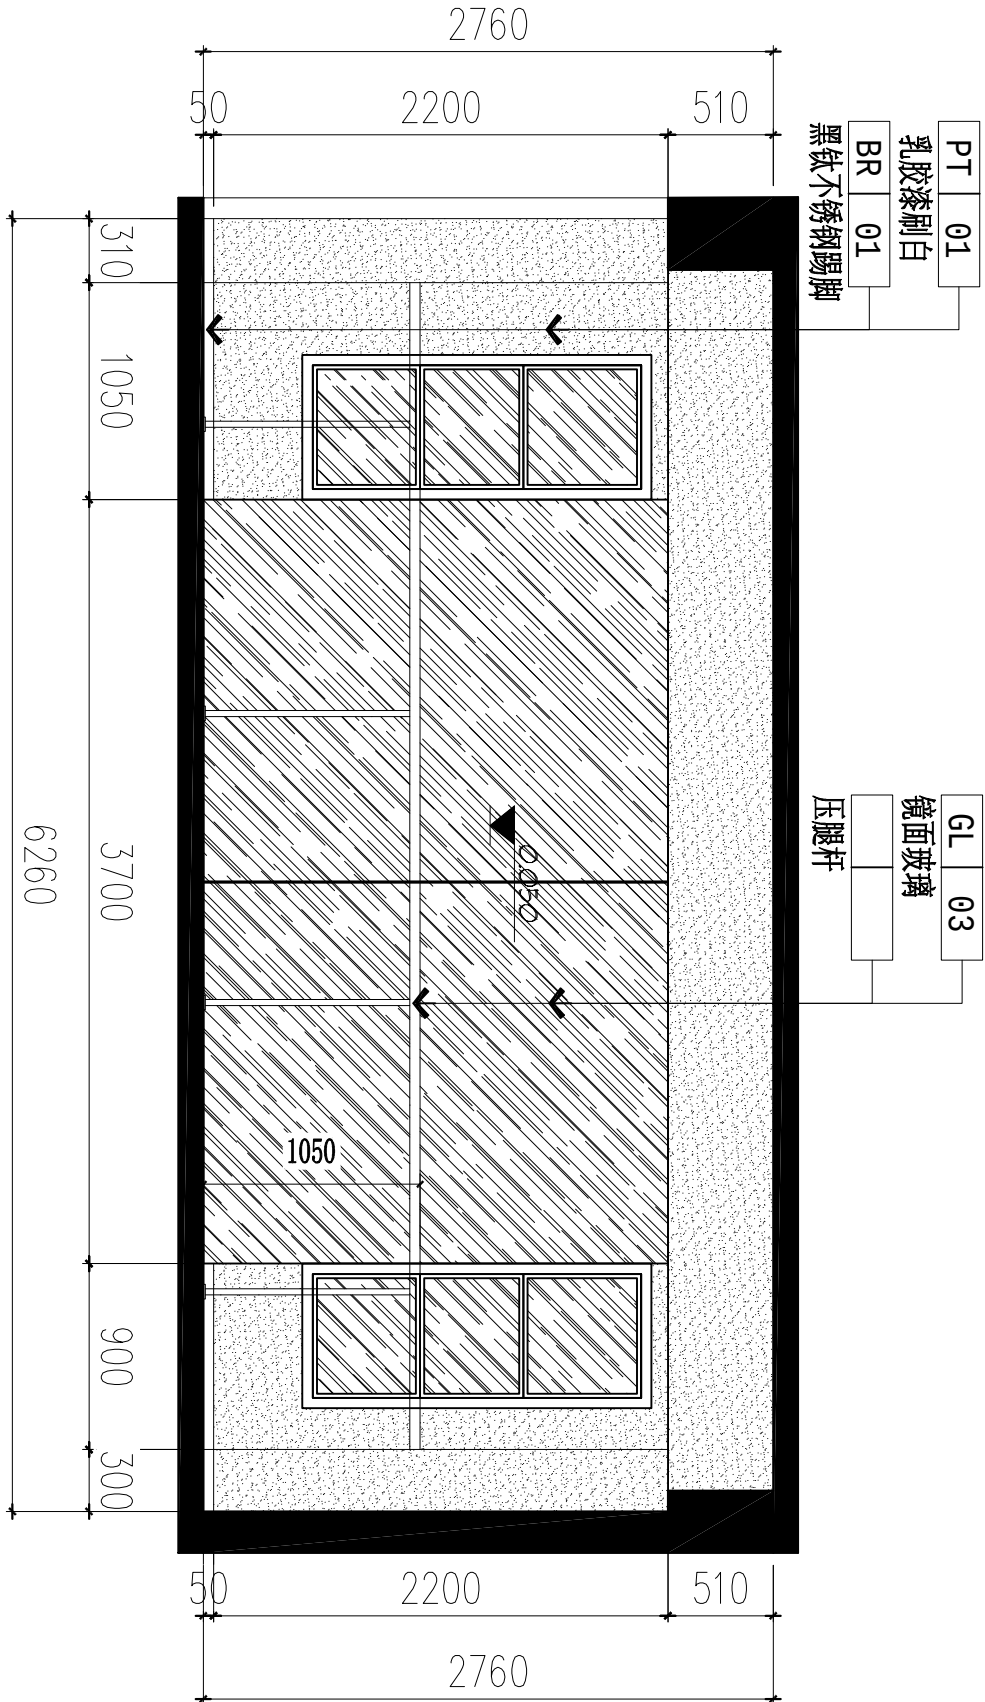

39 ELEVATION
P-10 立面图 SCALE 1:50

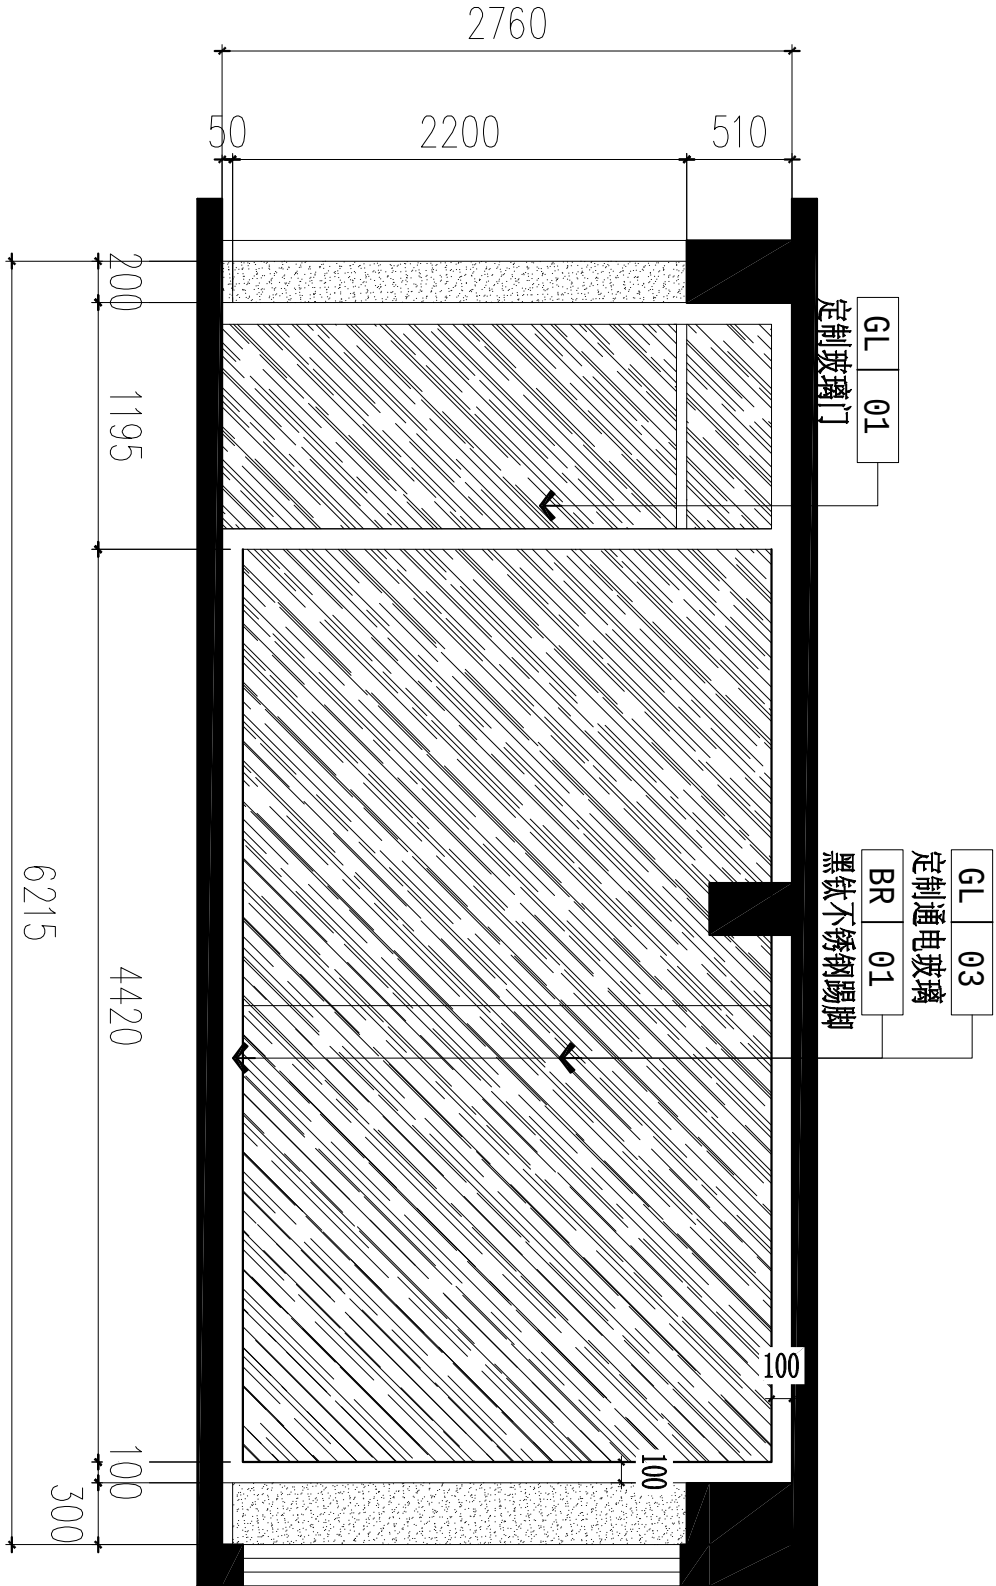

40 ELEVATION
P-10 立面图 SCALE 1:50

ALL DIMENSIONS AND SPECIFICATIONS ARE THE PROPERTY OF TIAN YI DESIGN LTD., AND CANNOT BE USED WITHOUT THEIR WRITTEN PERMISSION. THE SAME SHALL BE RETURNED UPON COMPLETION OF THE PROJECT. DO NOT SCALE DIMENSIONS. ALL DIMENSIONS MUST BE CHECKED ON SITE BY THE CONTRACTORS AND ANY DISCREPANCIES BROUGHT TO THE ATTENTION OF THE DESIGNER OR ARCHITECT. THIS DRAWING IS TO BE USED FOR THE PROJECT AND SITE IDENTIFIED AND NOT TO BE USED ON ANY OTHER PROJECT.

版权所有，此图所有资料均为本单位财产，未经许可，不得翻印、复制或扩大使用。所有尺寸都必须由施工方在现场进行核对，不得一味的地方及数量设计。此图仅用于本项目和施工现场使用，不得用于任何其他项目。

施 工 图
DRAW SERVICE

工程名称 PROJECT NAME
平阳县国企“党建同心圆·幸福共富圈”党建联创阵地项目

子项目 SUBKEY

图纸名称 DRAWING

舞蹈瑜伽室立面图

专业 SPECIALTY

装饰

审核 CHECKED BY

设计 DESIGNED BY

制图 DRAWN BY

校对 CHECKED BY

修改日期
Revision No. Date

修改 1: 日期

修改 2: 日期


修改 3: 日期

工程编号 Project No. 页码 Page No.


比 例 Scale 日期 Date

图纸编号 Drawing No. 2F-IE-01


变更序号 Revision No.

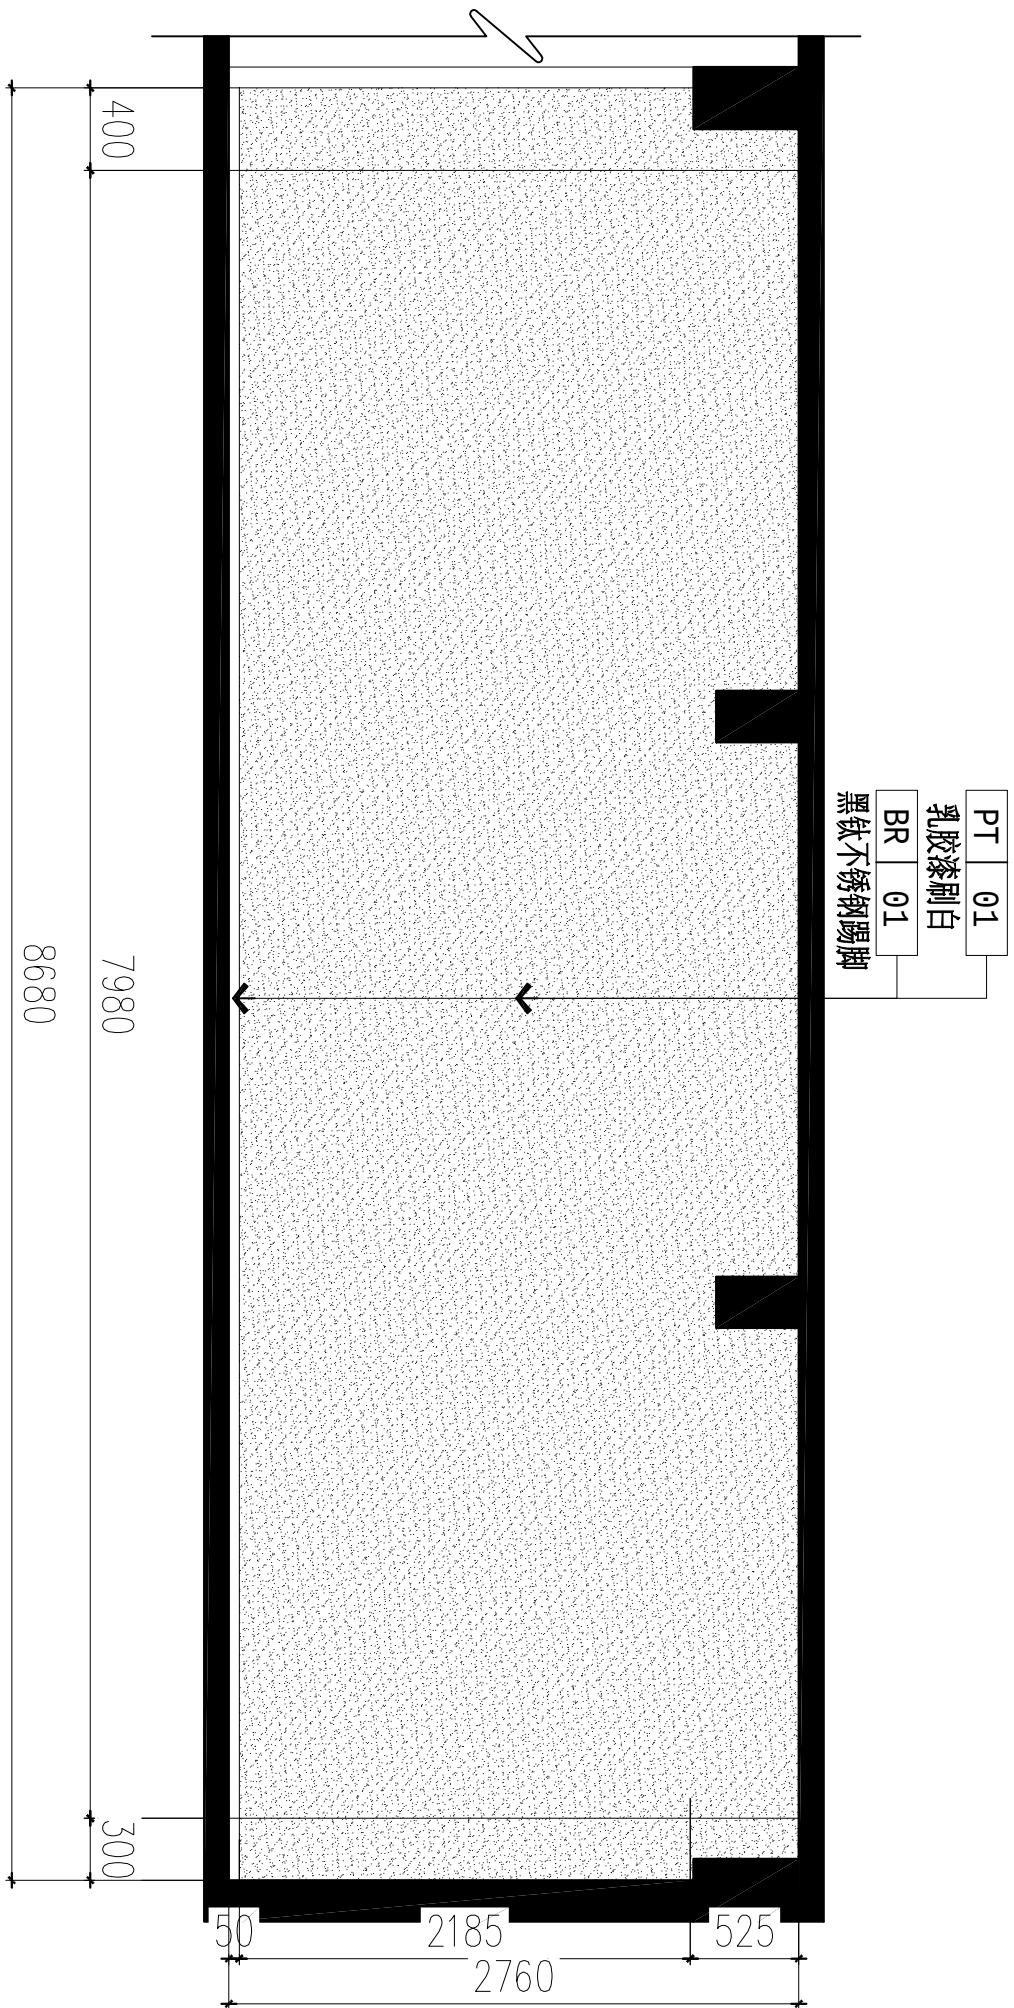


41 ELEVATION
P-10 立面图 SCALE 1:50

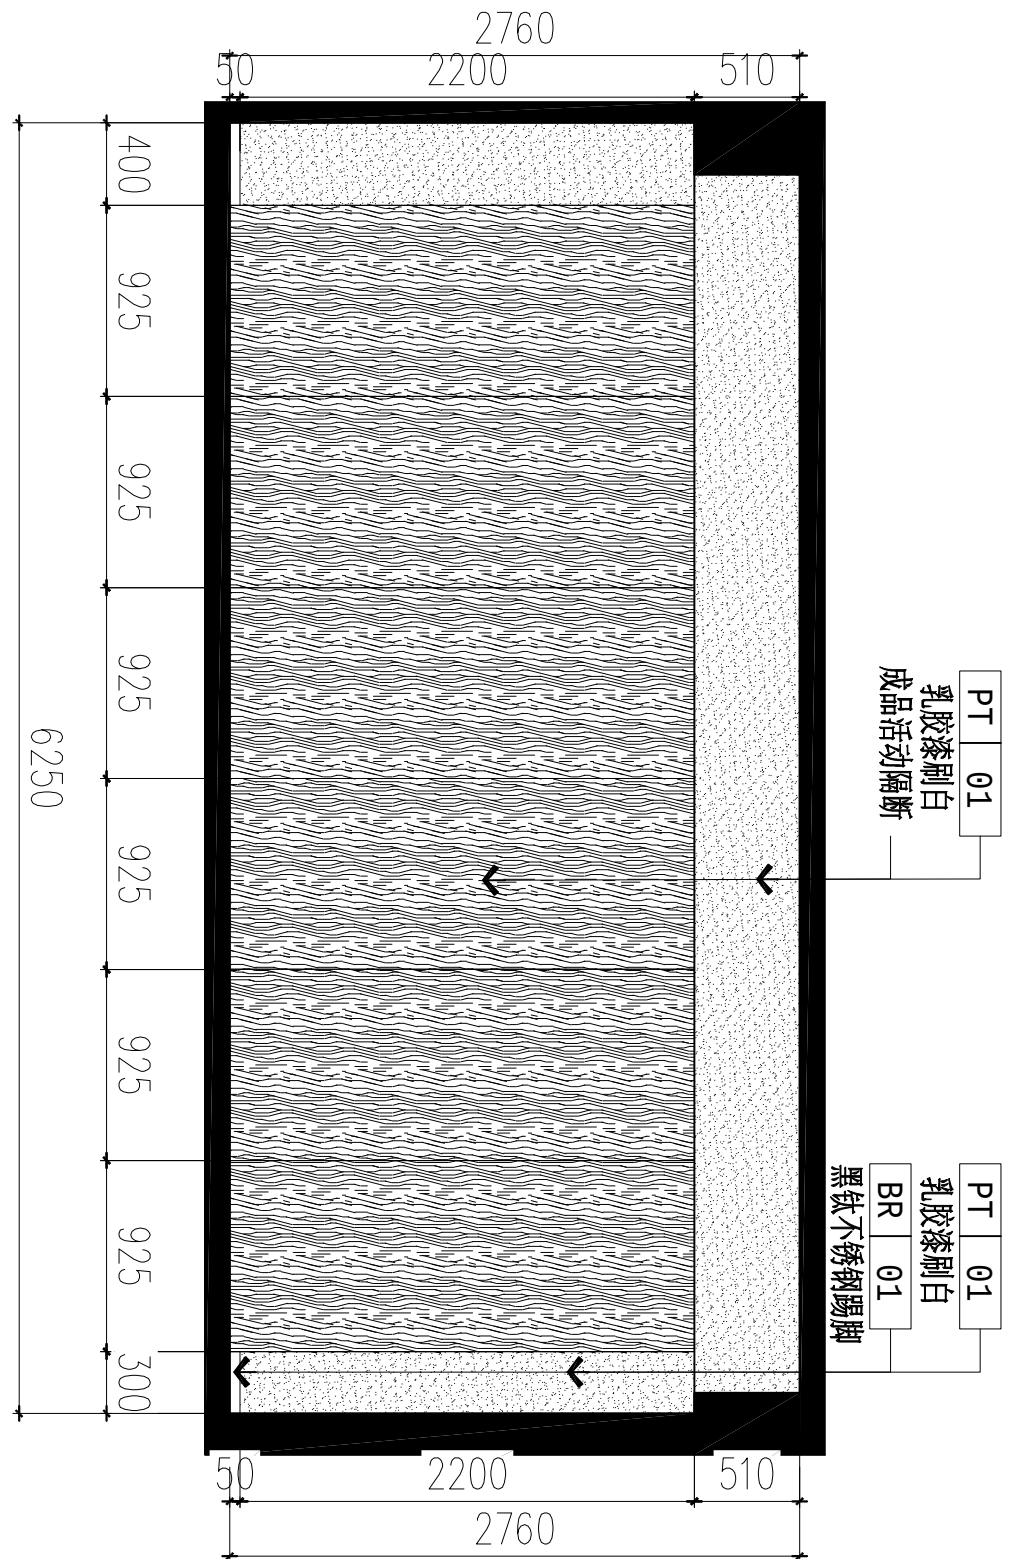

42 ELEVATION
P-10 立面图 SCALE 1:50

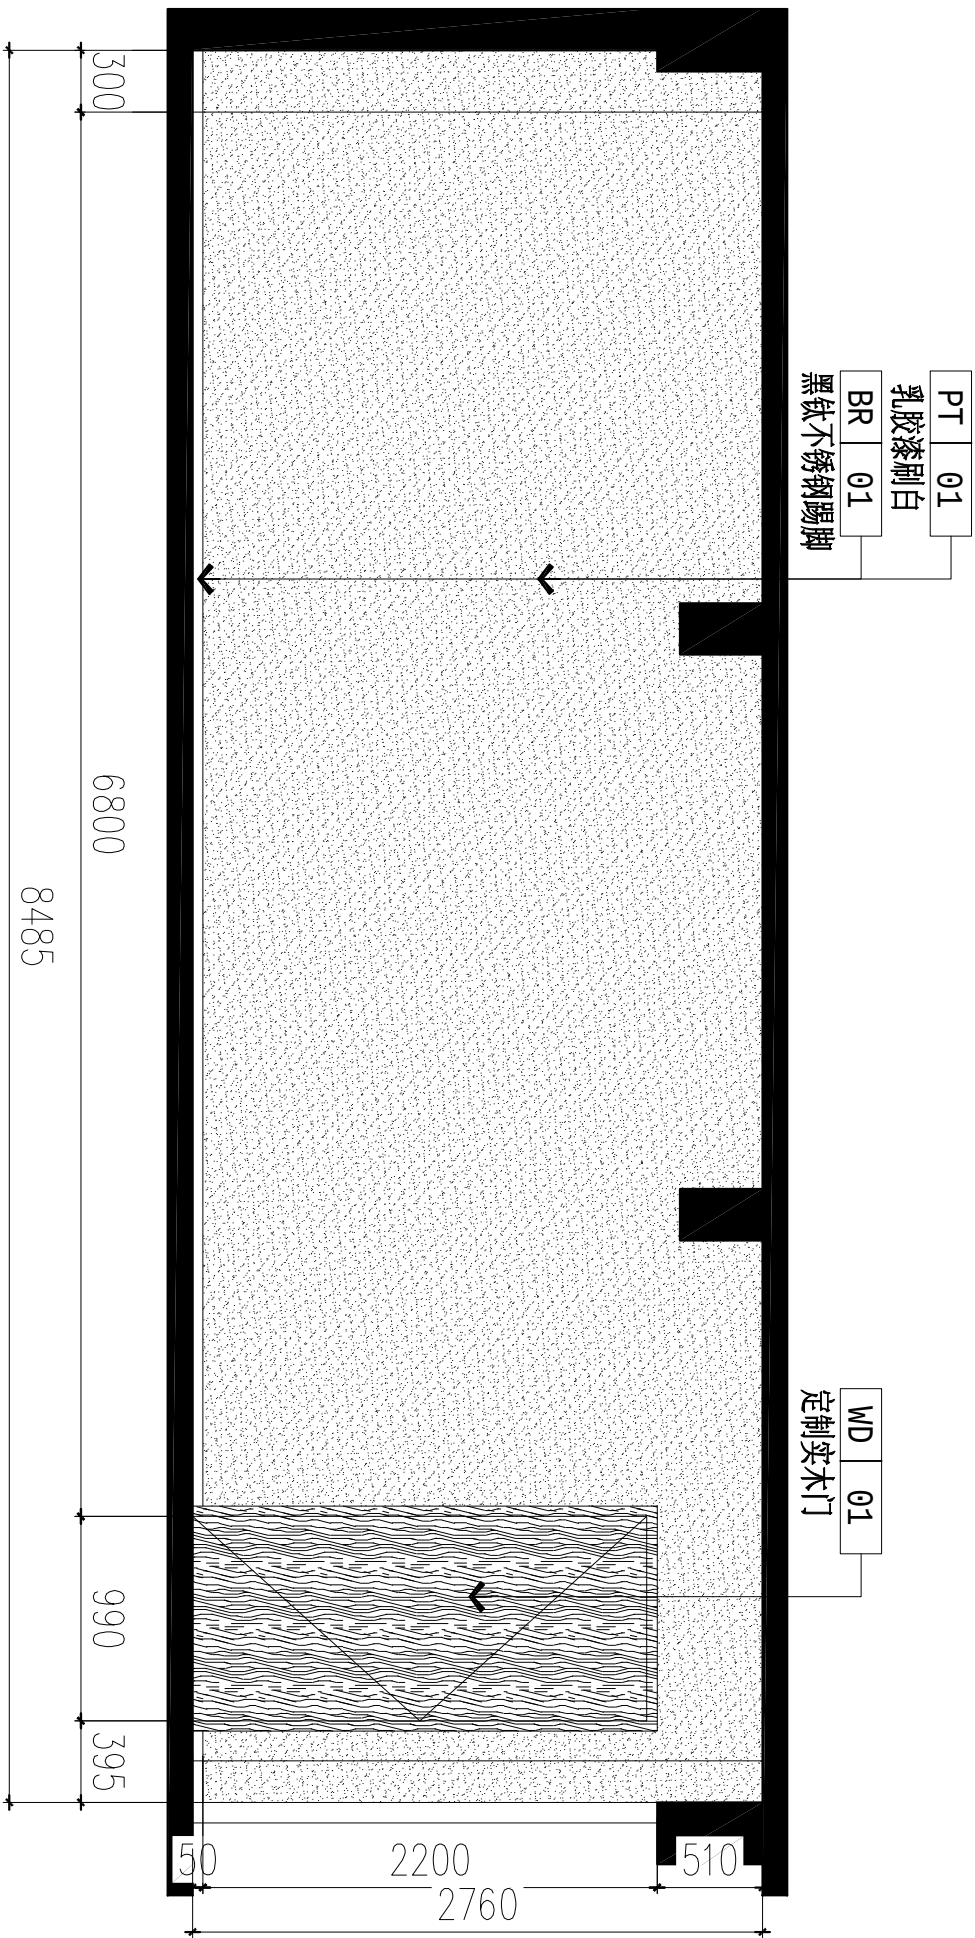

43 ELEVATION
P-10 立面图 SCALE 1:50

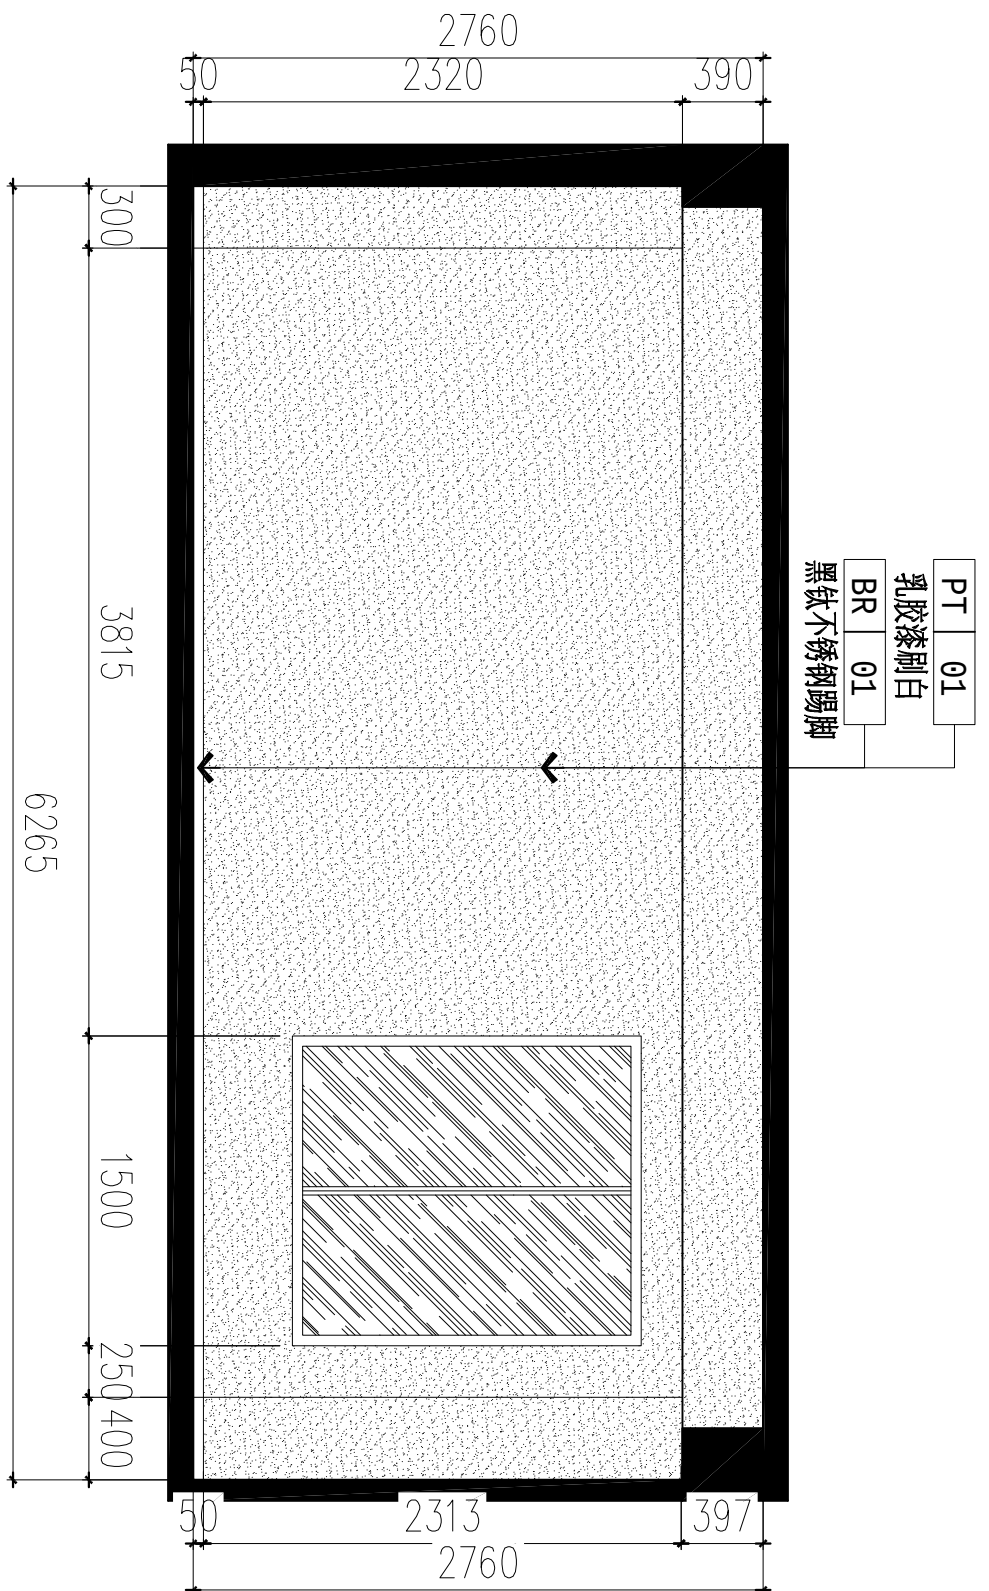

44 ELEVATION
P-10 立面图 SCALE 1:50

ALL DIMENSIONS AND SPECIFICATIONS ARE THE PROPERTY OF TIAN YI DESIGN LTD., AND CANNOT BE USED WITHOUT THEIR WRITTEN PERMISSION. THE SAME SHALL BE RETURNED UPON COMPLETION OF THE PROJECT. DO NOT SCALE DIMENSIONS. ALL MEASUREMENTS MUST BE CHECKED ON SITE BY THE CONTRACTORS AND ANY DISCREPANCIES BROUGHT TO THE ATTENTION OF THE DESIGNER OR ARCHITECT. THIS DRAWING IS TO BE USED FOR THE PROJECT AND SITE IDENTIFIED AND NOT TO BE USED ON ANY OTHER PROJECT.

版权所有，此图所有资料均为本公司之财产，未经许可，不得翻印、复制或用于其他项目。所有尺寸都必须由施工人员在现场进行校核，不得随意更改。此图仅用于本项目施工现场使用，不得用于其他项目。

盖章处
STAMP SERVICE

工程名称 PROJECT NAME
平阳县国企“党建同心圆·幸福共富圈”党建联创阵地项目

子项目 SUBKEY

图纸名称 DRAWING
职工教室立面图

专业 SPECIALTY
装饰

审核 CHECKED BY

设计 DESIGNED BY

制图 DRAWN BY

校对 CHECKED BY

修改 日期
Revision No. Date


修改 1:
修改 2:
修改 3:

工程编号 页码
Project No. Page No.


比 例 日期
Scale Date

图纸编号 2F-IE-02
Drawing No.


变更序号
Revision No.

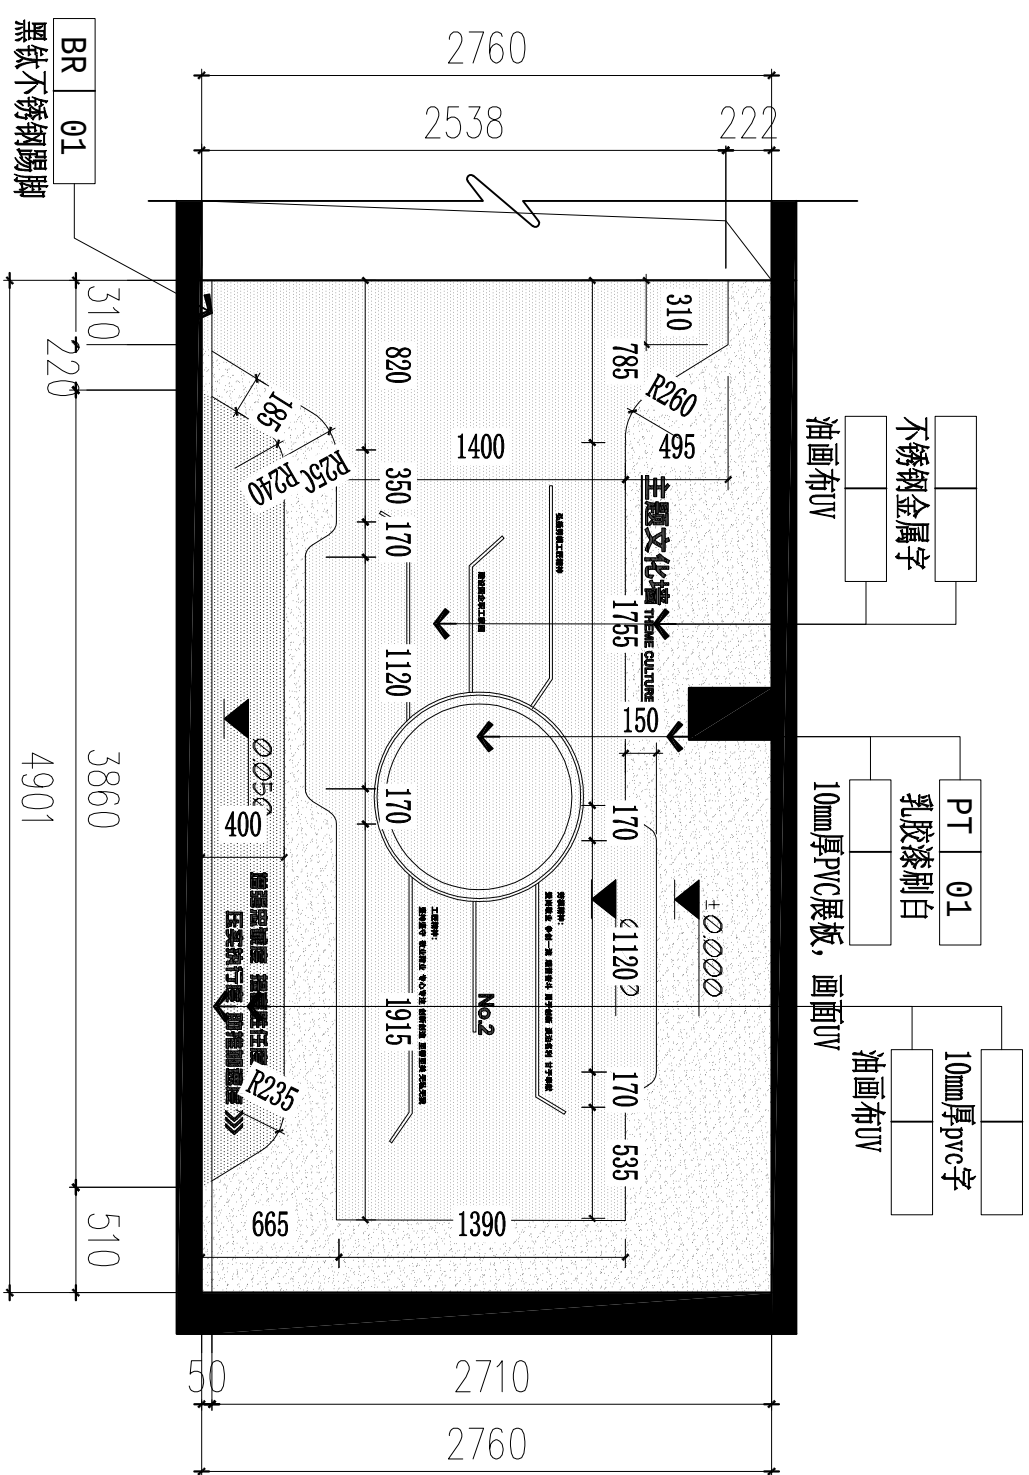

45
P-10 ELEVATION
立面图 SCALE 1:50

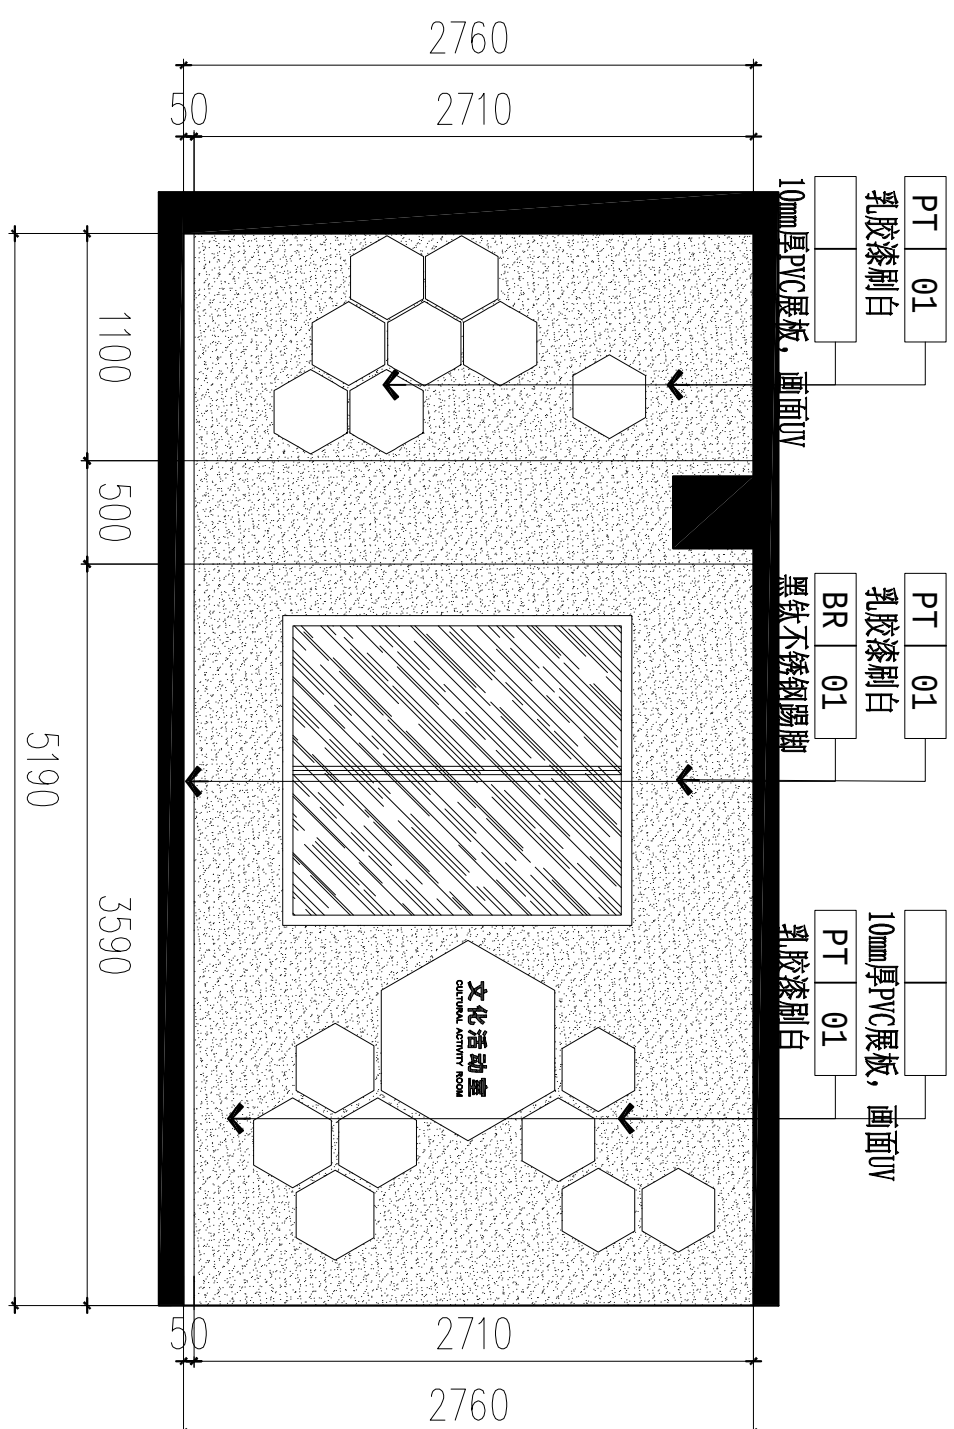

46
P-10 立面图 SCALE 1:50

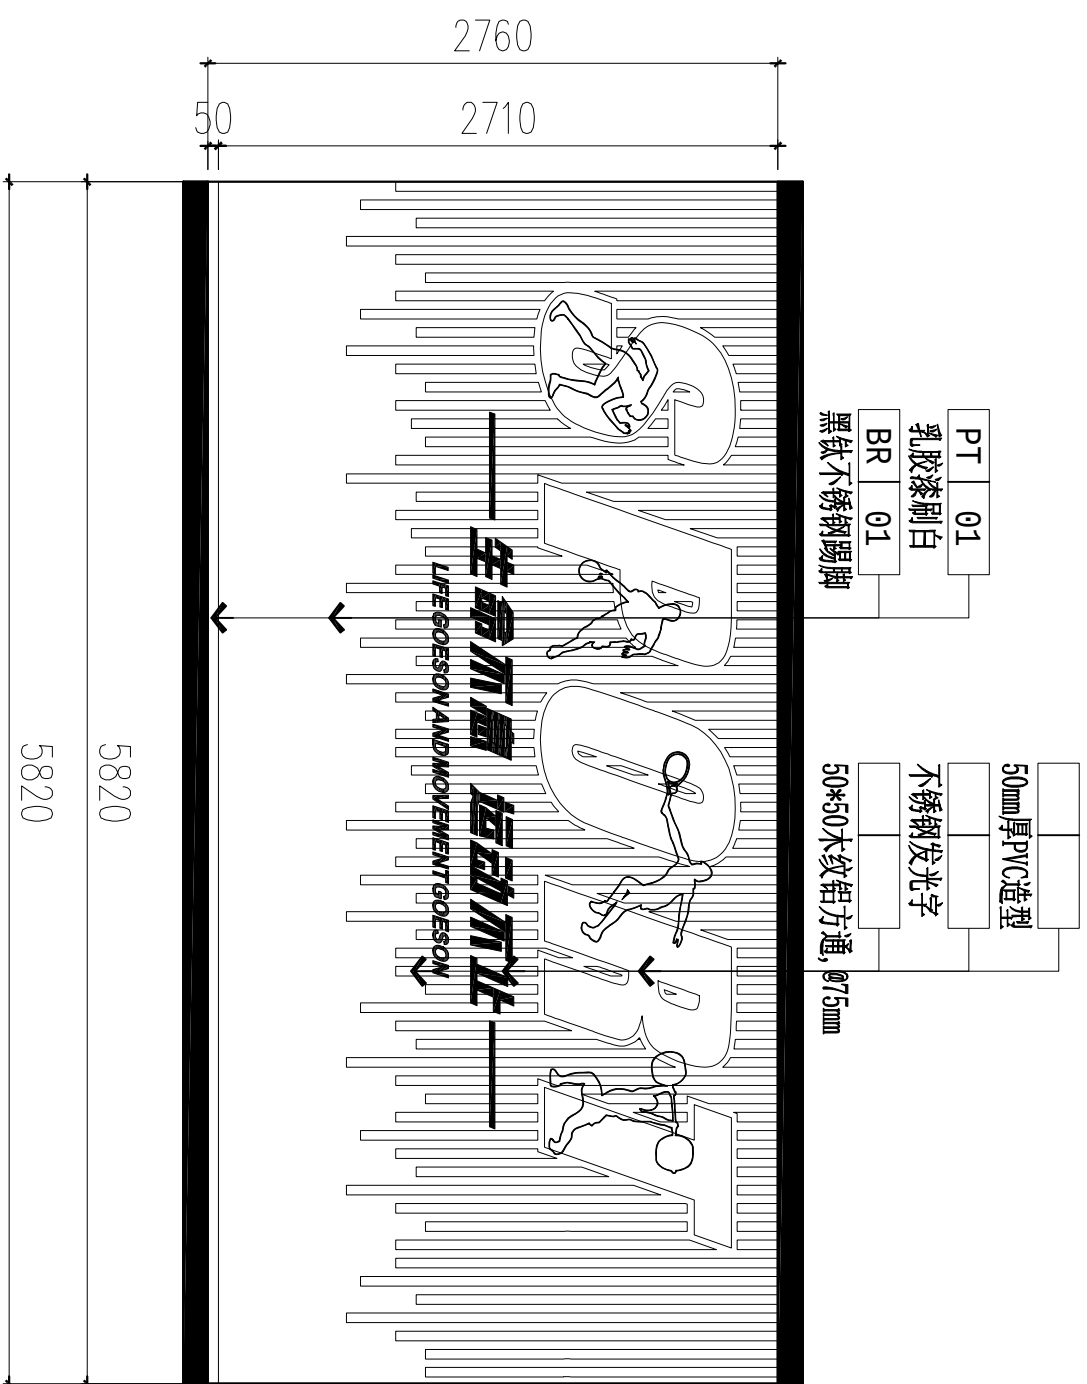

47
ELEVATION
P-10 立面图 SCALE 1:50

版权所有。在此,所有资料均为单位财产。未经许可,不得翻印、修改或进行再版,所有权利均归本局工程局所有。如有侵权,不
用于任何商业用途。此照适用于本局所有工程局项目,不得
用于任何商业用途。

版权所有, 此图上所有资料皆为本单位产权, 未经许可, 不得翻印。请勿比例尺度量, 所有的尺寸都必须由施工方在现场进行核对检查, 不一致的地方及时联系设计师。此图纸用于本项目和施工现场识别, 不得用于任何其他项目。

盖章栏
STAMP SERVICE.

工程名称	PROJECT NAME

平阳县国企“党建同心圆·幸福共富圈”党建联创阵地项目

子项目	SUBKEY
图纸名称	DRAWING
台球区立面	

专业	SPECIALTY
装饰	

DESIGNED BY	设计
-------------	----

制图	DRAWN BY
----	----------


校对	CHECKED BY
----	------------

修改 Revision No.	日期 Date
--------------------	------------


修改 1:	
修改 2:	
修改 3:	

工程编号 Project No.	页 码 Page No.
比 例 Scale.	日 期 Date.


图纸编号	2F-IE-03
Drawing No.	
变更序号	
Revision No.	

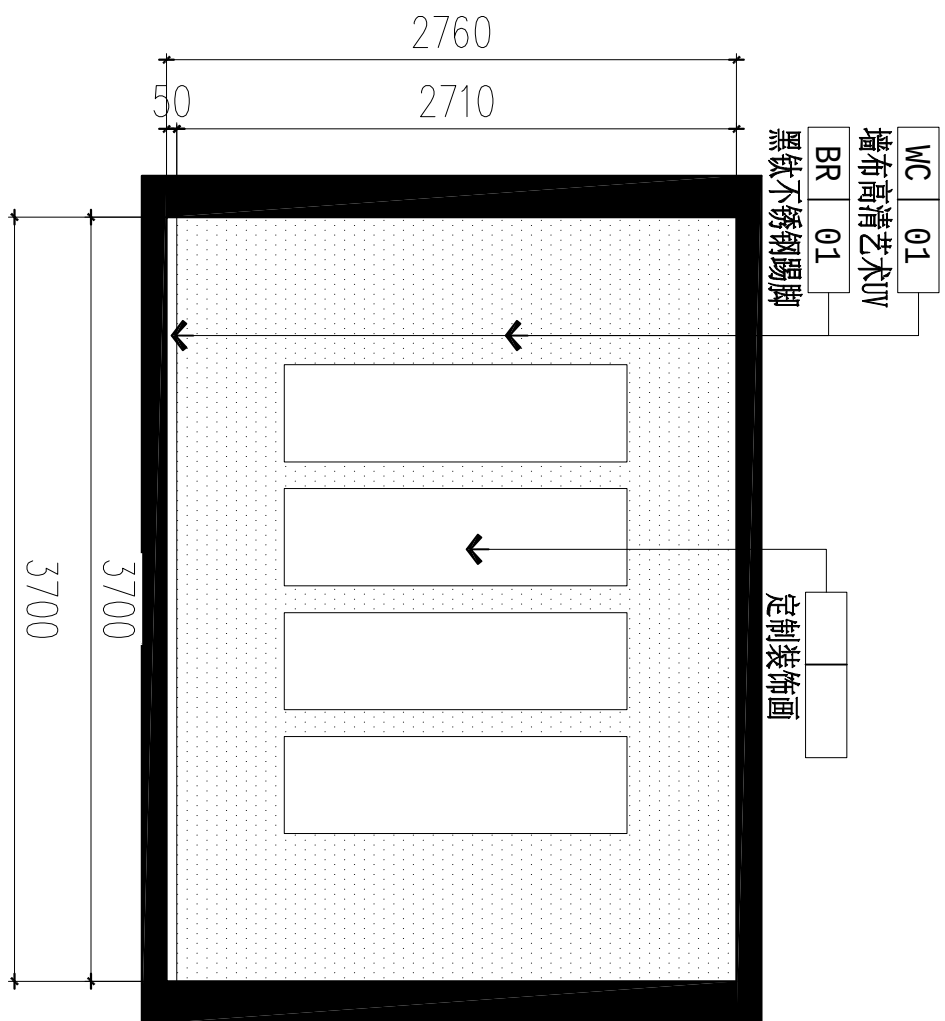


48 ELEVATION
P-10 立面图 SCALE 1:50

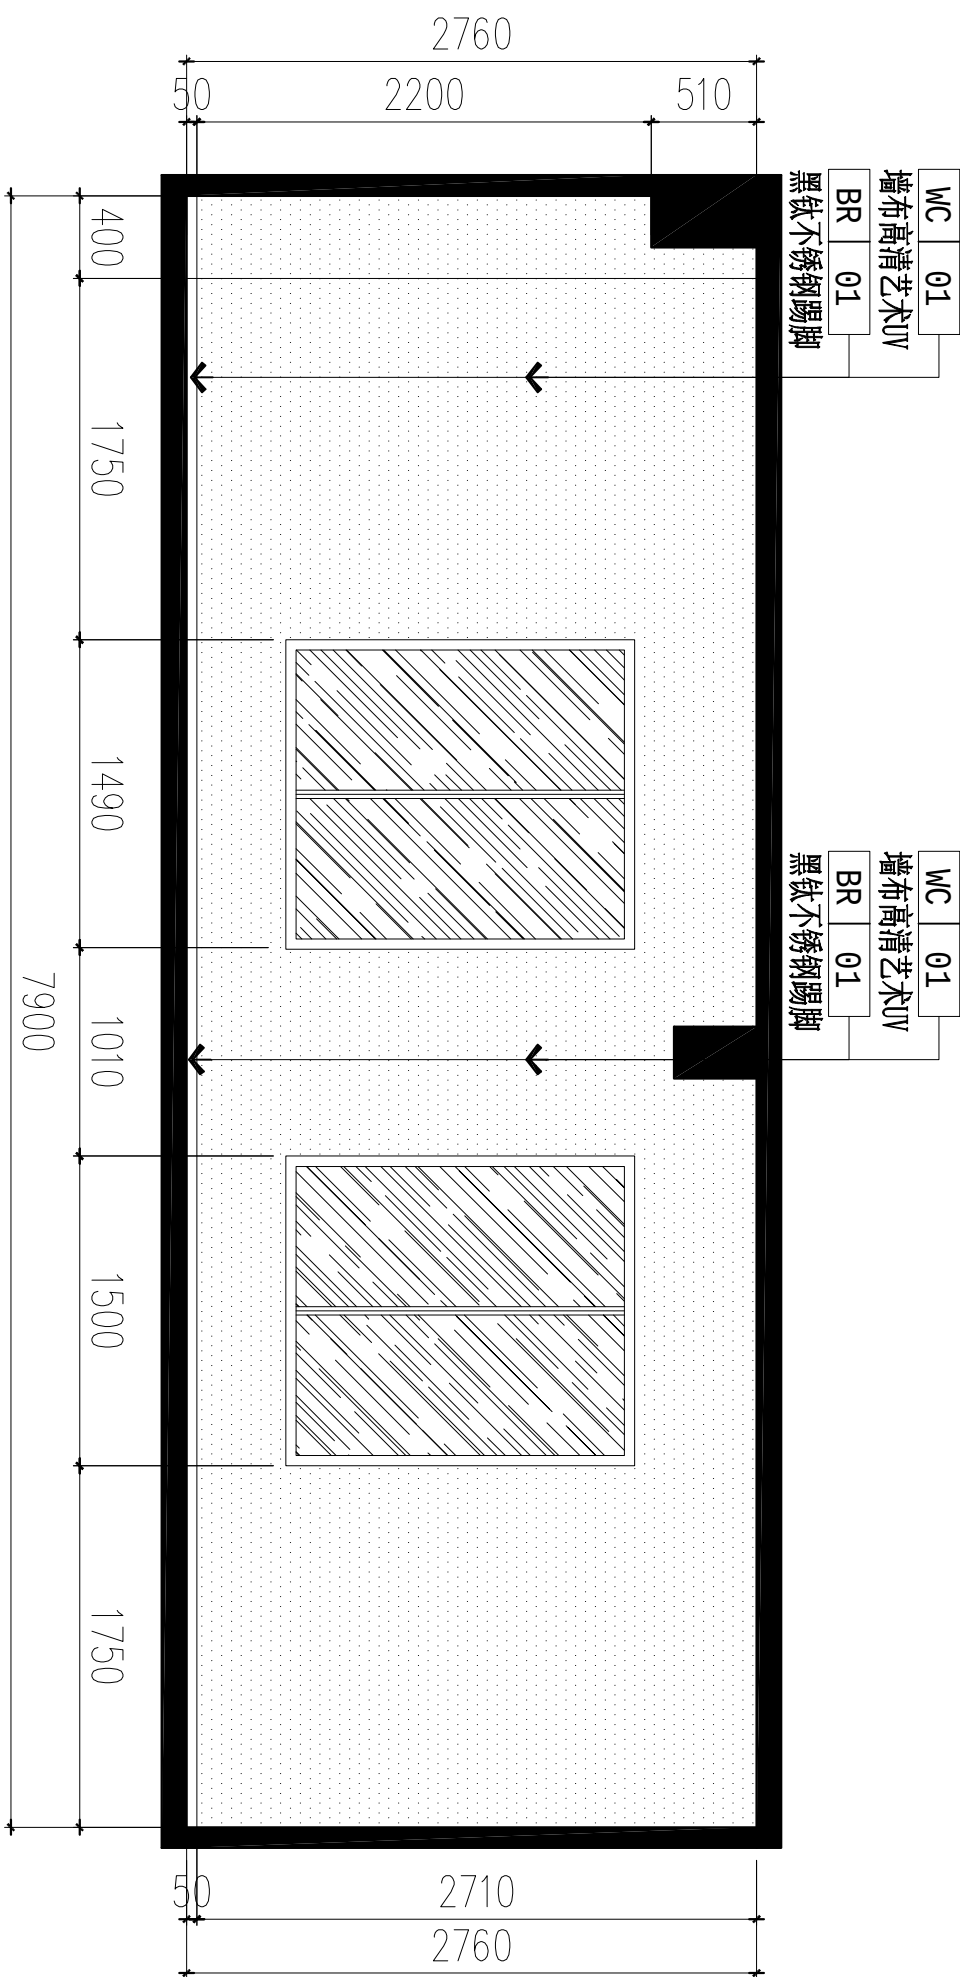

49 ELEVATION
P-10 立面图 SCALE 1:50

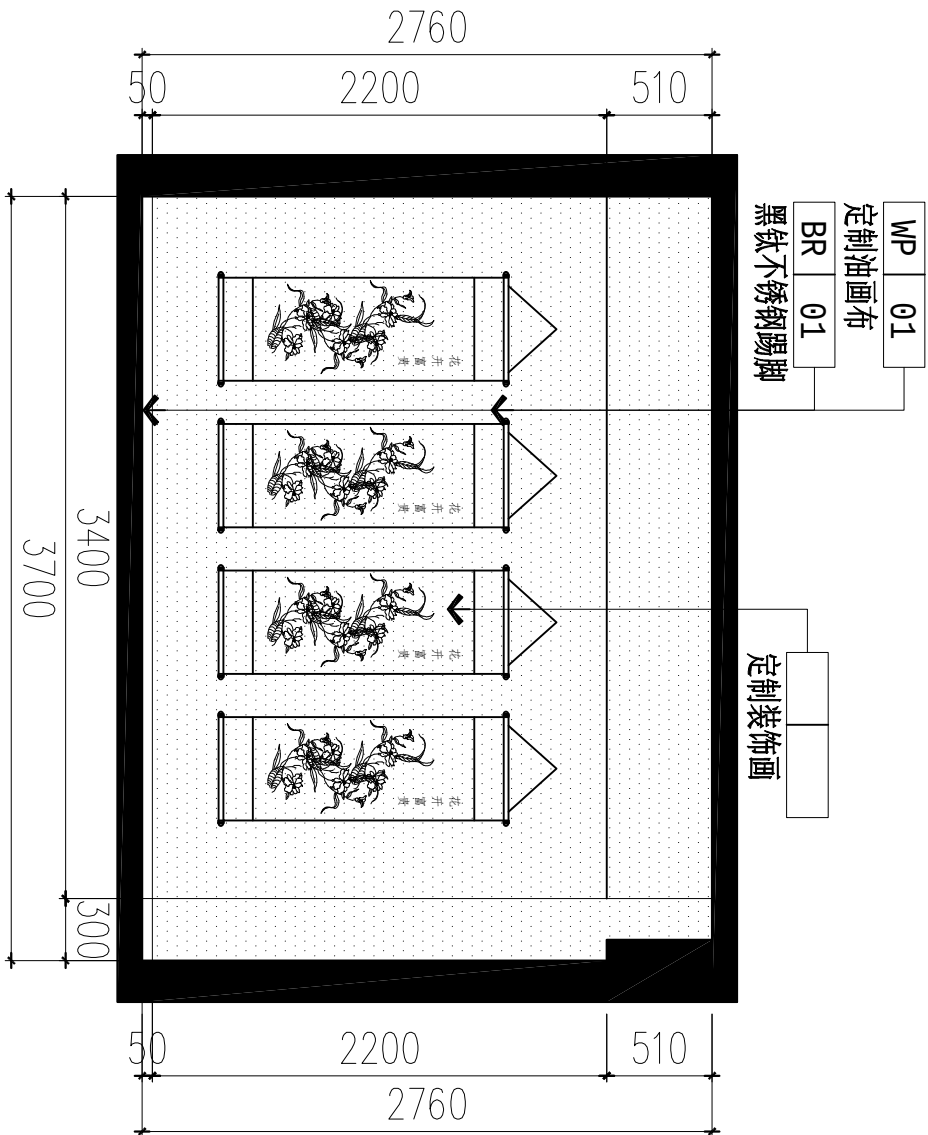

50 ELEVATION
P-10 立面图 SCALE 1:50

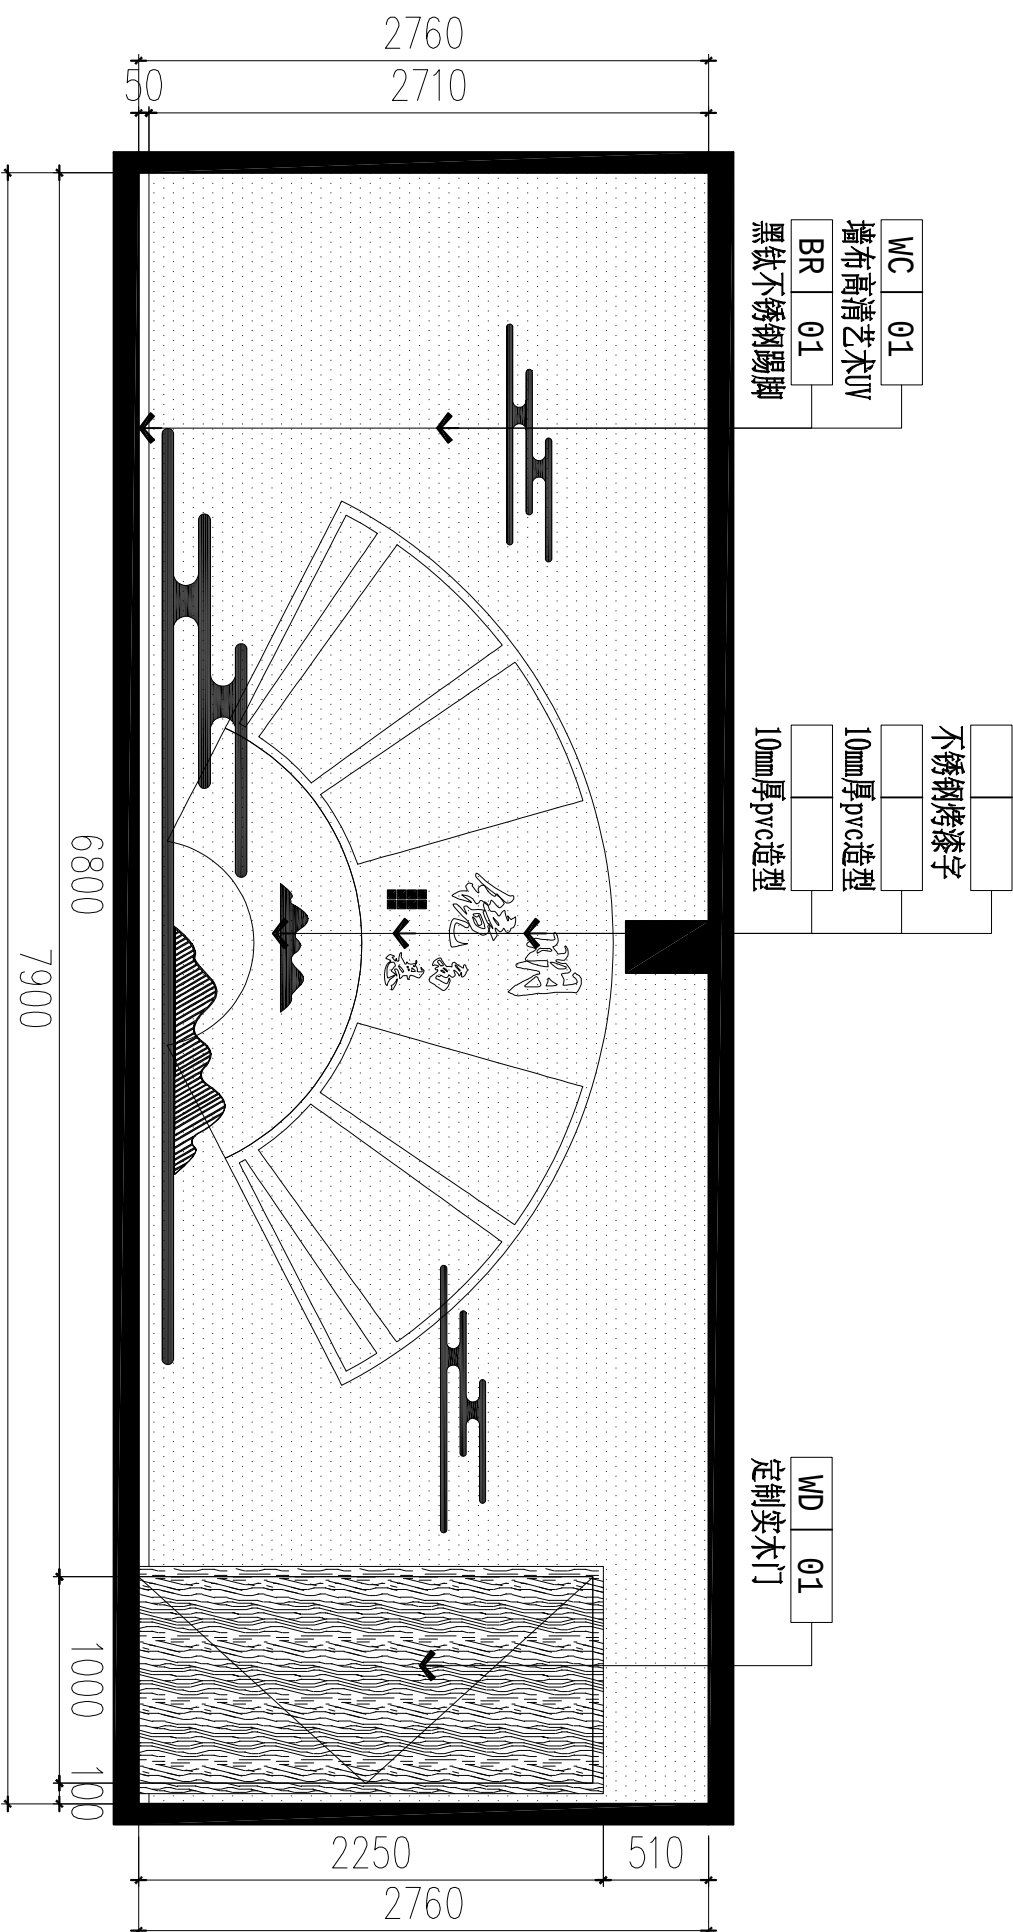

51 ELEVATION
P-10 立面图 SCALE 1:50

ALL DIMENSIONS AND SPECIFICATIONS ARE THE PROPERTY OF TIAN YI DESIGN LTD., AND CANNOT BE USED WITHOUT THEIR WRITTEN PERMISSION. THE SAME SHALL BE RETURNED UPON COMPLETION OF THE PROJECT. DO NOT SCALE DIMENSIONS. ALL DIMENSIONS MUST BE CHECKED ON SITE BY THE CONTRACTORS AND ANY DISCREPANCIES BROUGHT TO THE ATTENTION OF THE DESIGNER OR ARCHITECT. THIS DRAWING IS TO BE USED FOR THE PROJECT AND SITE IDENTIFIED AND NOT TO BE USED ON ANY OTHER PROJECT.

版权所有，此图所有资料均为本单位产，未经许可，不得翻印、复制或传阅。所有尺寸都必须由施工人员在现场进行校核，不得一味的地方及时间系统设计，此图仅用于本项目施工现场使用，不得用于任何其他项目。

盖章处
STAMP SERVICE.

平阳县国企“党建同心圆·幸福共富圈”党建联创阵地项目

子项目 SUBKEY

图纸名称 DRAWING

文化活动室立面图

专业 SPECIALTY

装饰

审核 CHECKED BY

设计 DESIGNED BY

制图 DRAWN BY

校对 CHECKED BY

修改 日期
Revision No. Date

修改 1: 日期

修改 2: 日期


修改 3: 日期

工程编号 Page No.


比例 日期

图纸编号 2F-IE-04


变更序号

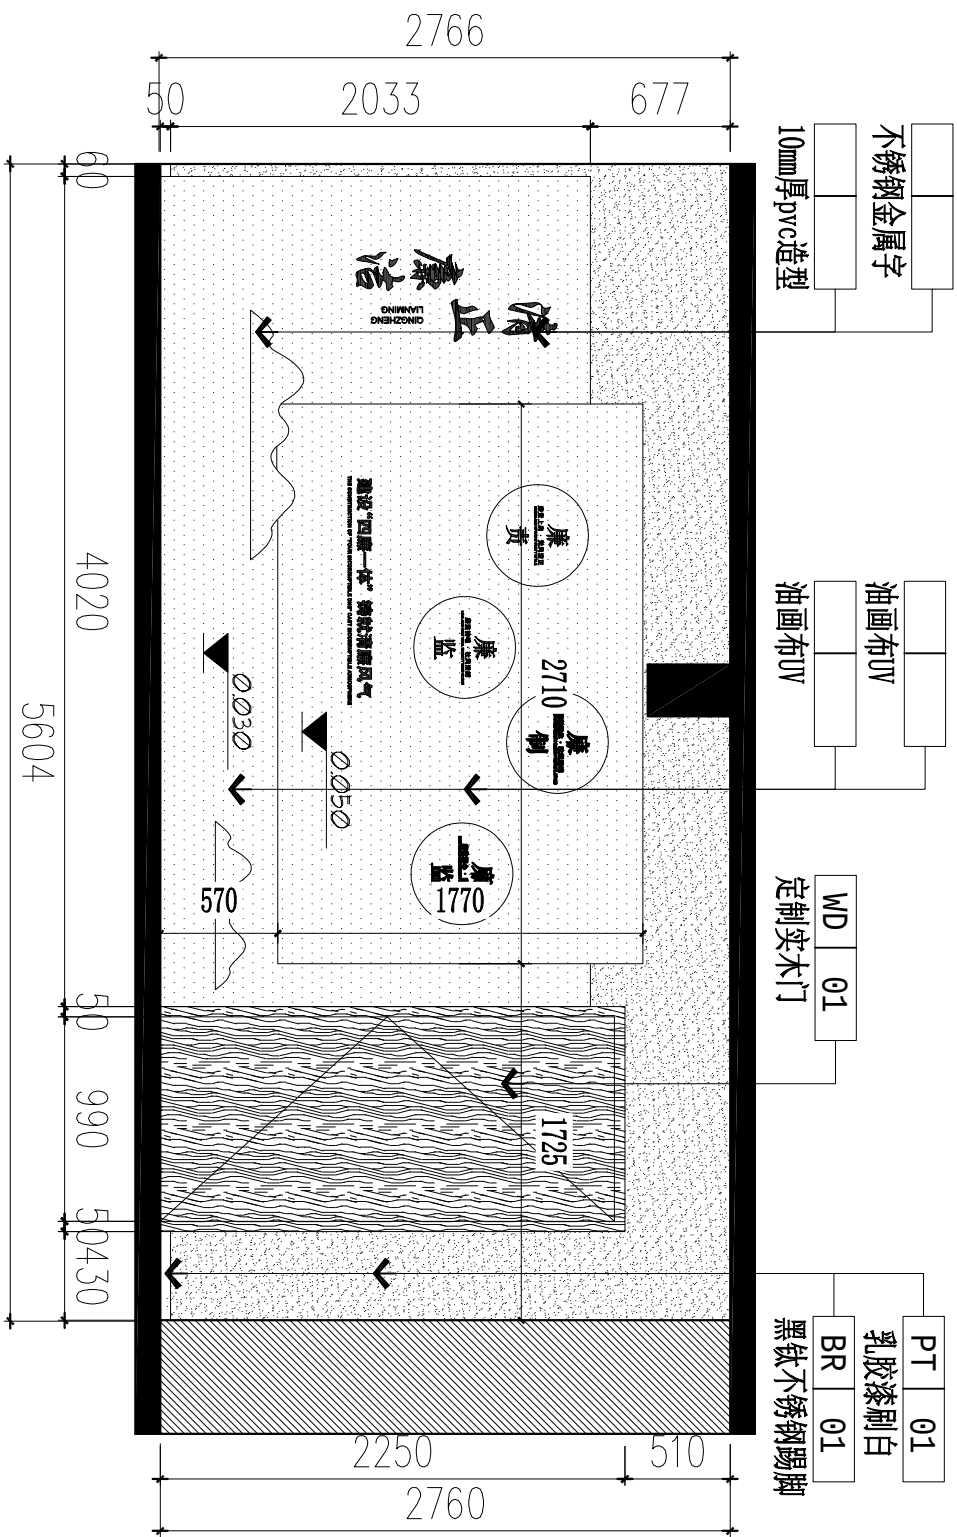

52 ELEVATION
P-10 立面图 SCALE 1:50

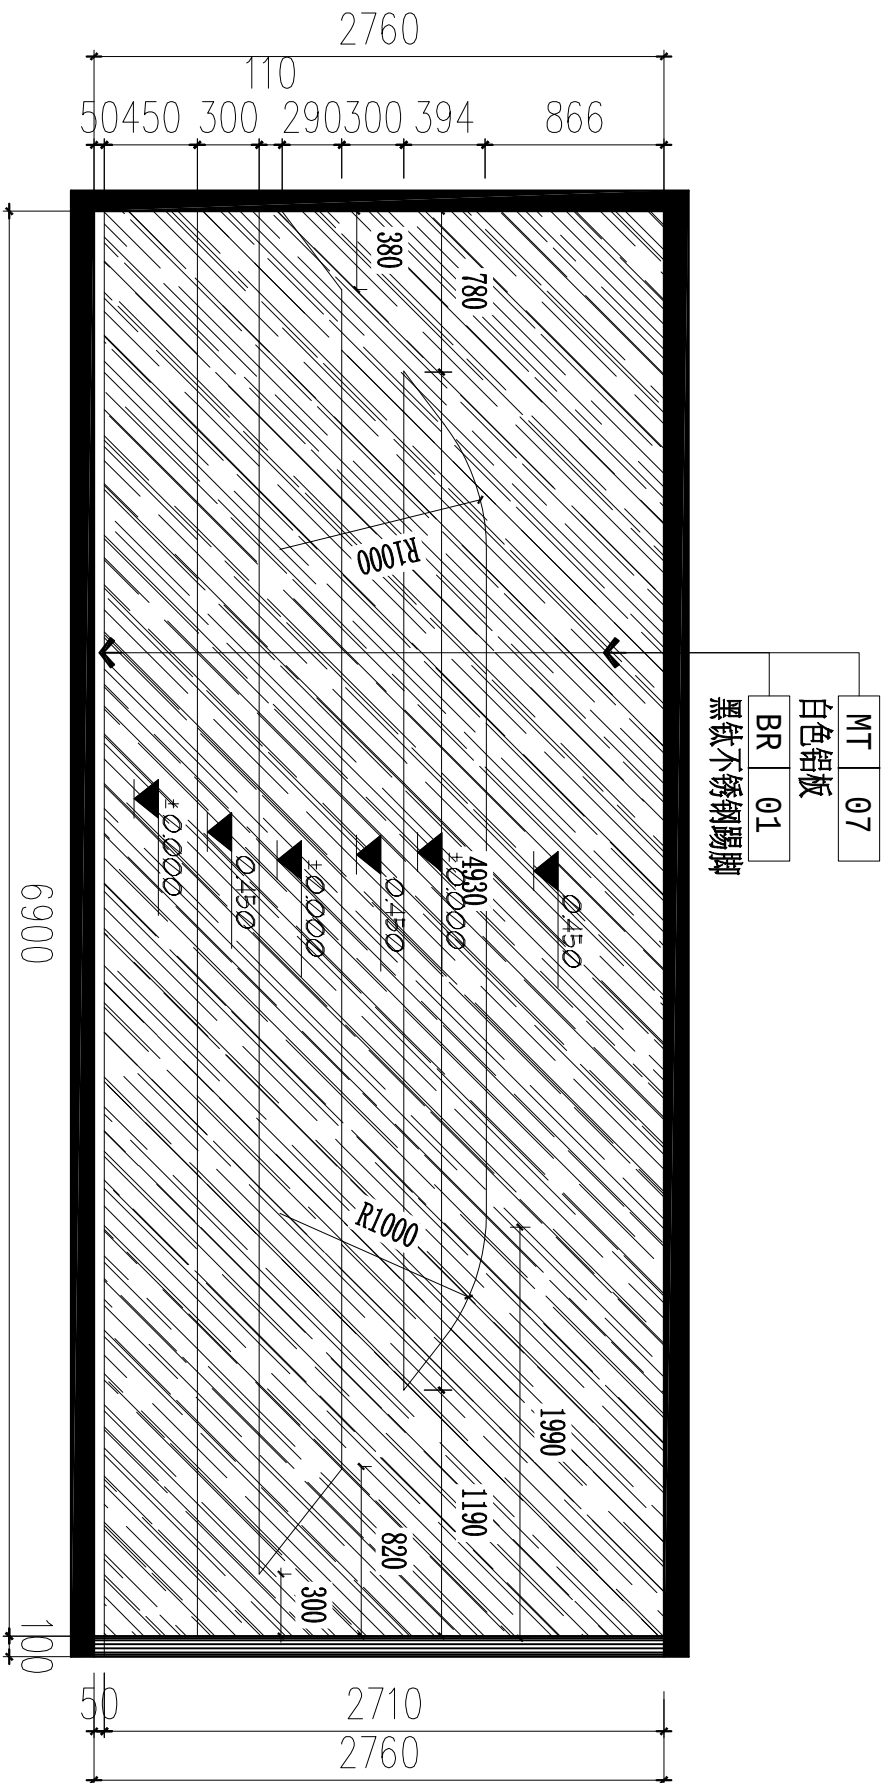

53 ELEVATION
P-10 立面图 SCALE 1:50

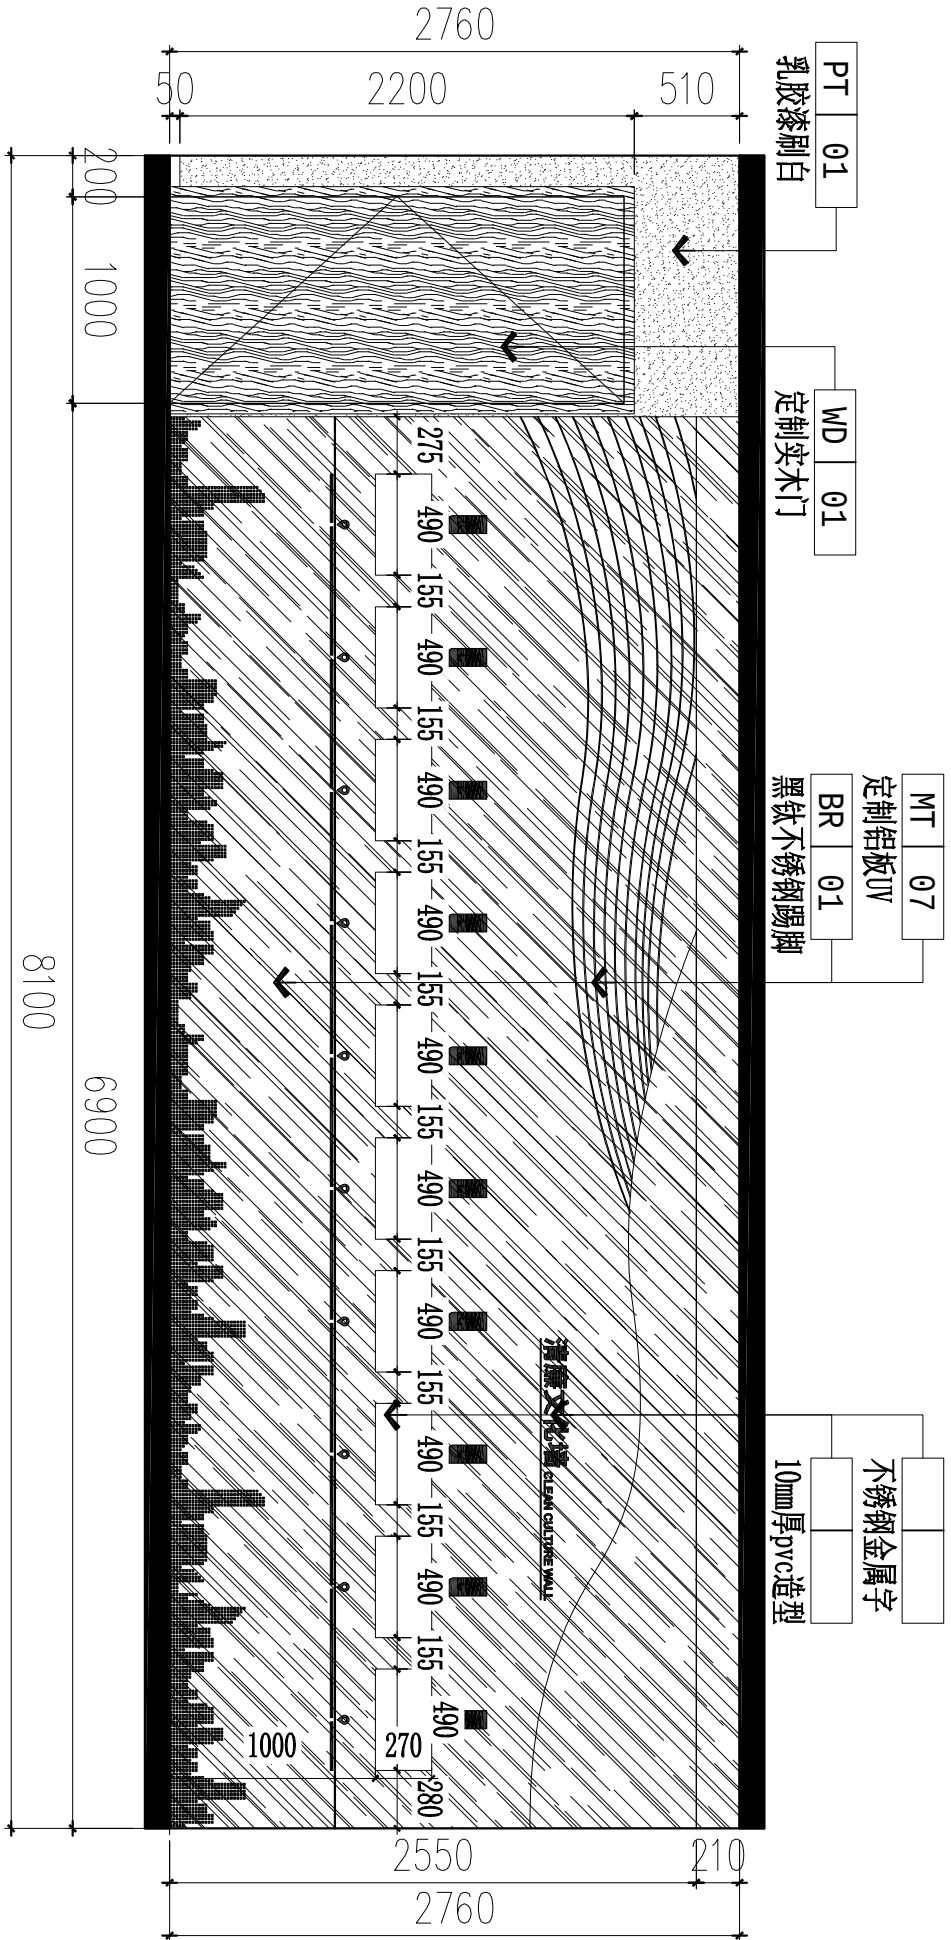

54 ELEVATION
P-10 立面图 SCALE 1:50

ALL DIMENSIONS AND SPECIFICATIONS ARE THE PROPERTY OF TIAN YI DESIGN LTD., AND CANNOT BE USED WITHOUT THEIR WRITTEN PERMISSION. THE SAME SHALL BE RETURNED UPON COMPLETION OF THE PROJECT. DO NOT SCALE DIMENSIONS. ALL DIMENSIONS MUST BE CHECKED ON SITE BY THE CONTRACTORS AND ANY DISCREPANCIES BROUGHT TO THE ATTENTION OF THE DESIGNER OR ARCHITECT. THIS DRAWING IS TO BE USED FOR THE PROJECT AND SITE IDENTIFIED AND NOT TO BE USED ON ANY OTHER PROJECT.

版权所有，此图所有资料均为本公司财产，未经许可，不得翻印、复制或缩放尺寸，所有尺寸都必须由施工方在现场进行校核，不得一味的地方及随意设计，此图仅用于本项目现场施工指导，不得用于任何其他项目。

施 工 图
SHEET SERVICE

工程名称 PROJECT NAME
平阳县国企“党建同心圆·幸福共富圈”党建联创阵地项目

子项目 SUBKEY

图纸名称 DRAWING
清廉区立面图

专业 SPECIALTY
装饰

审核 CHECKED BY

设计 DESIGNED BY

制图 DRAWN BY

校对 CHECKED BY


修 改
Revision No. Date

修 改 1:
修 改 2:
修 改 3:


工程编号 Project No.
Page No.

比 例 Scale
图 纸 编 号 Drawing No.
2F-IE-05


变更序号
Revision No.

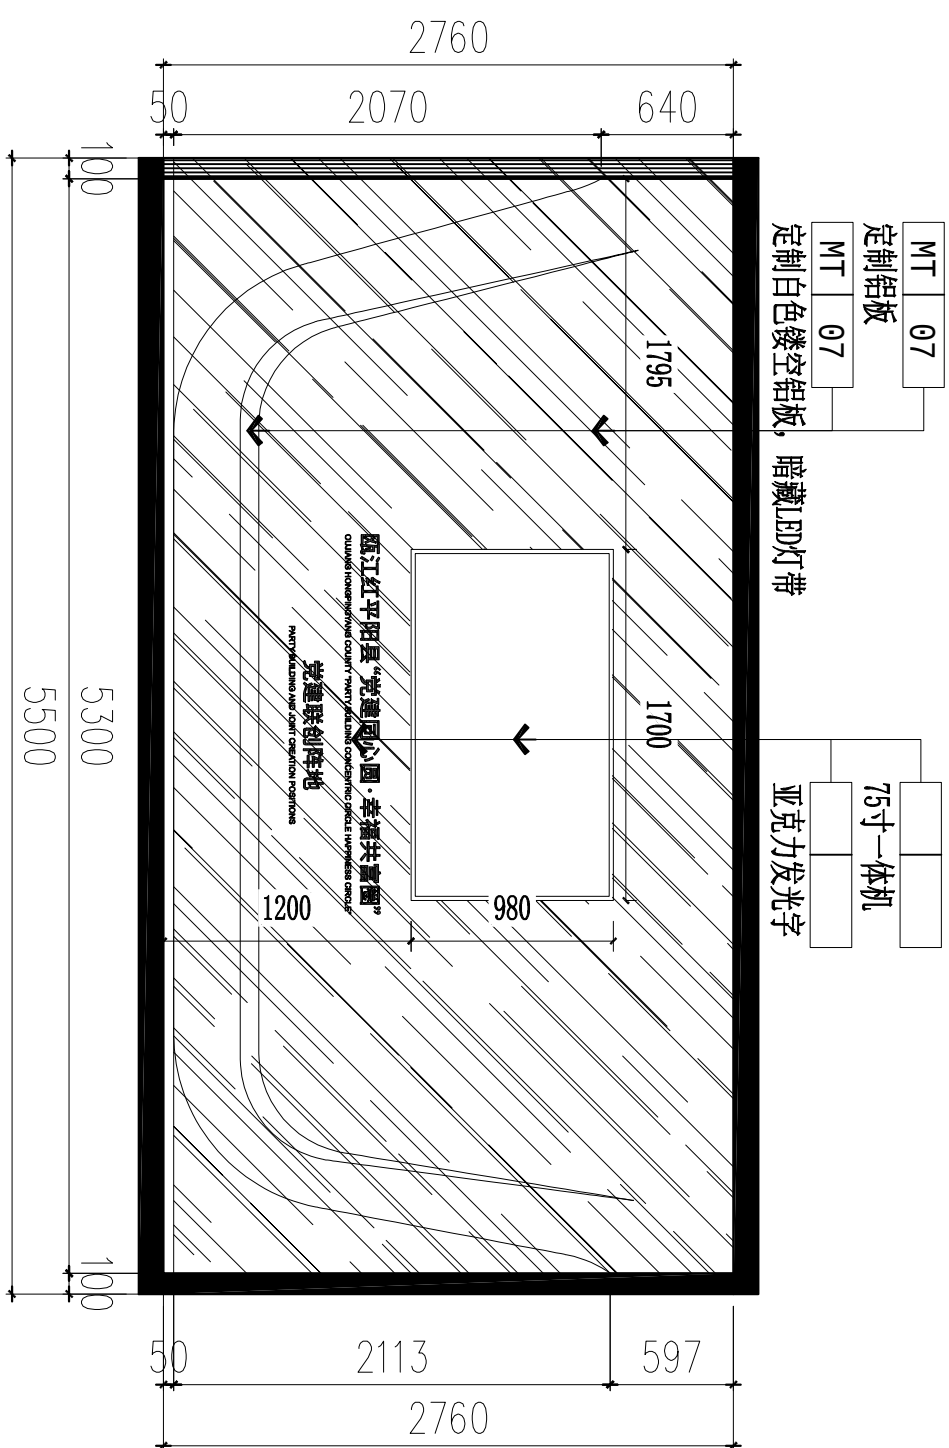


55
ELEVATION
P-10 立面图 SCALE 1:50

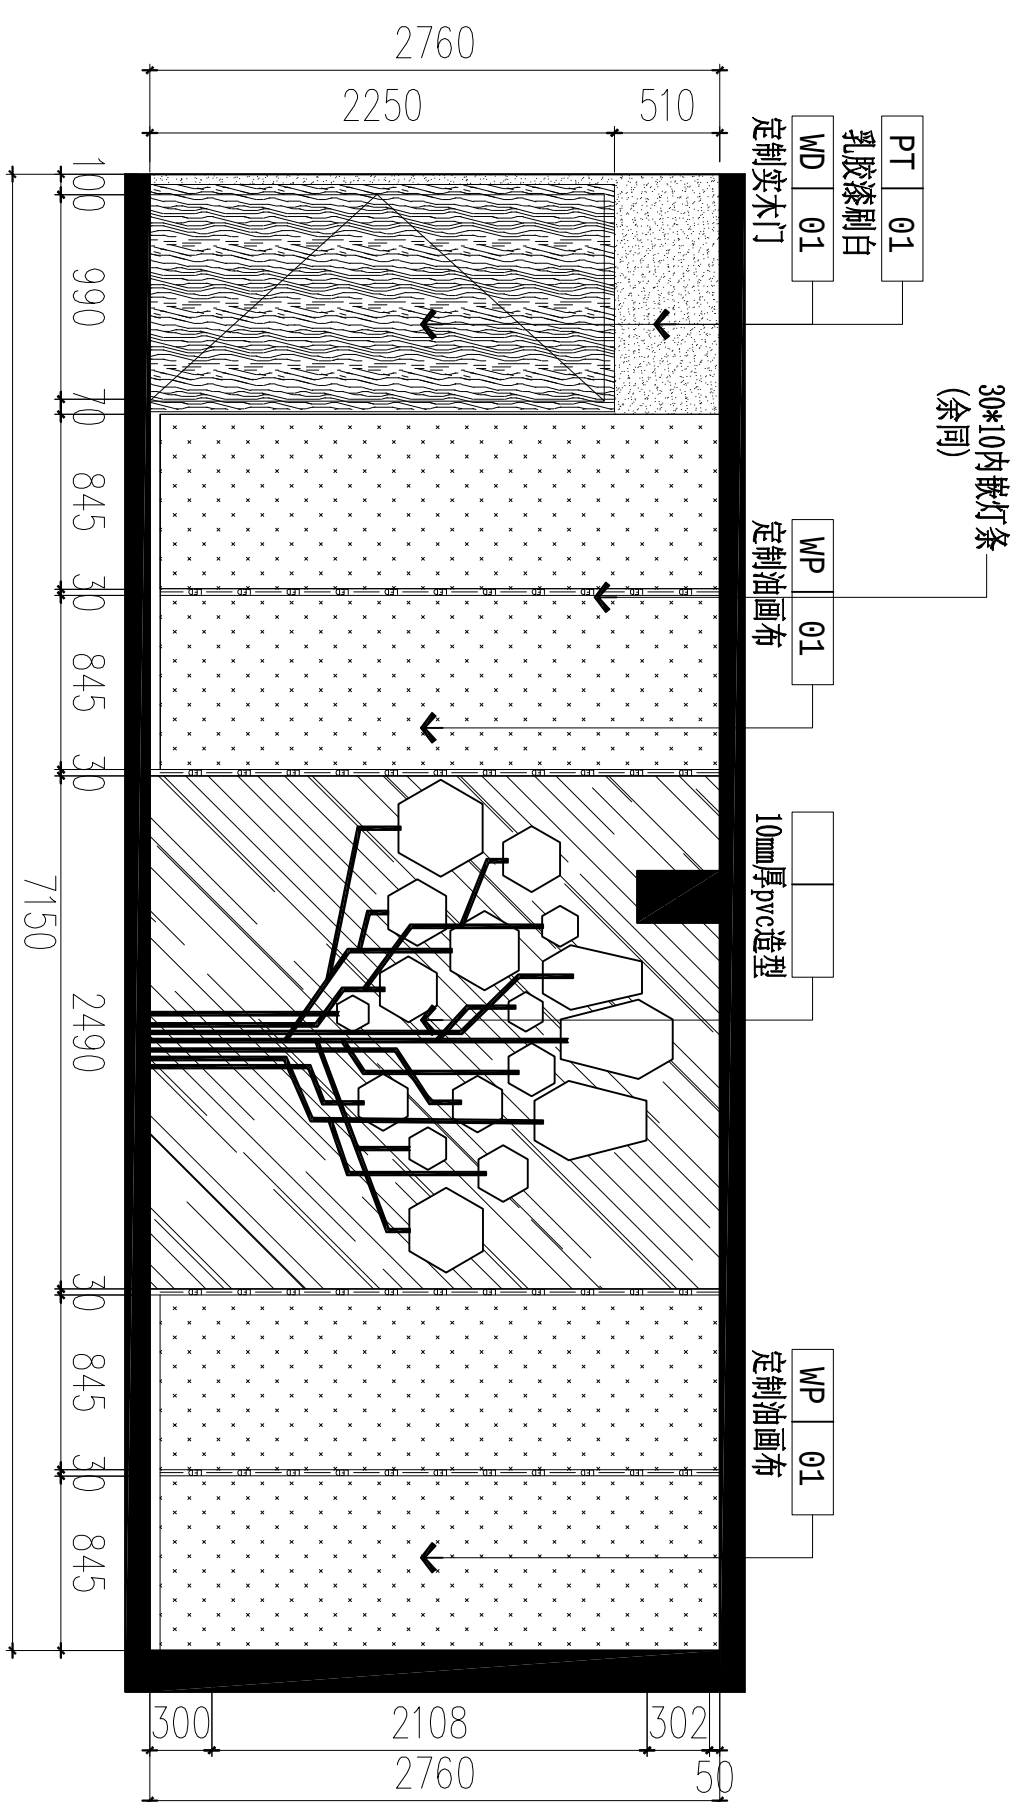

56
P-10
ELEVATION
立面图
SCALE 1:50

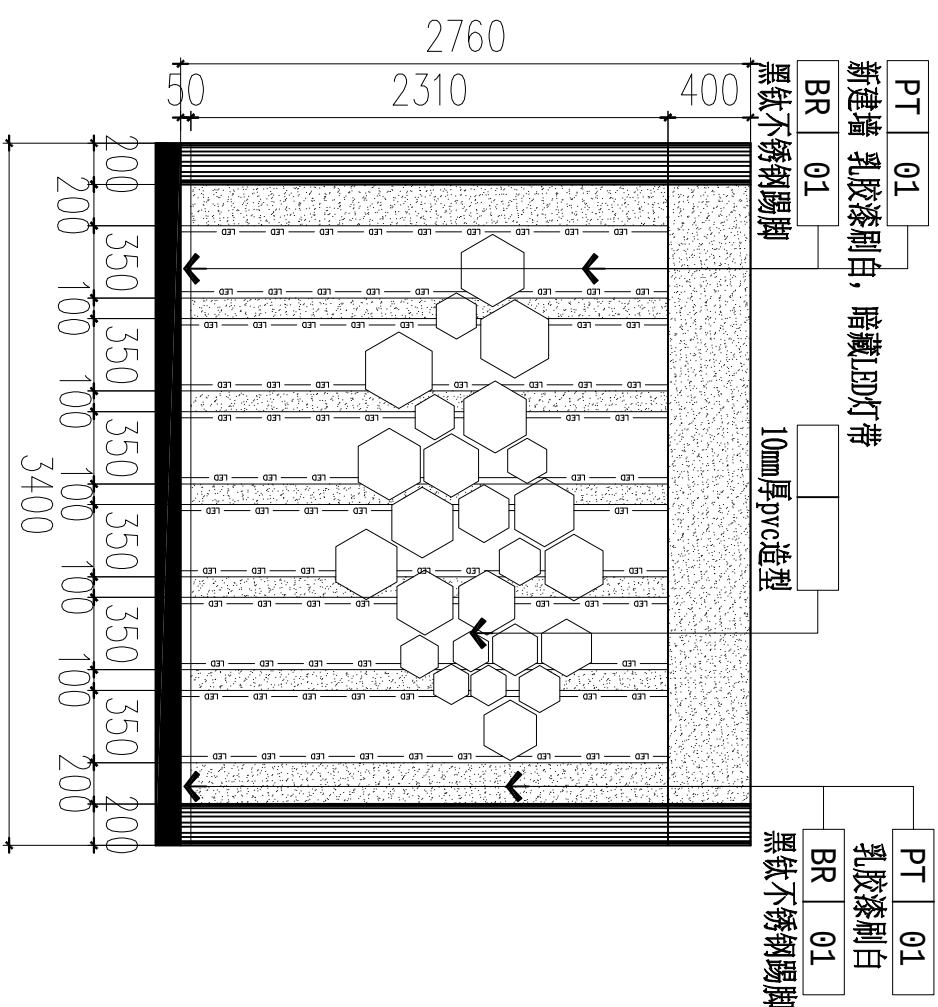


57
P-10 ELEVATION
立面图 SCALE 1:50

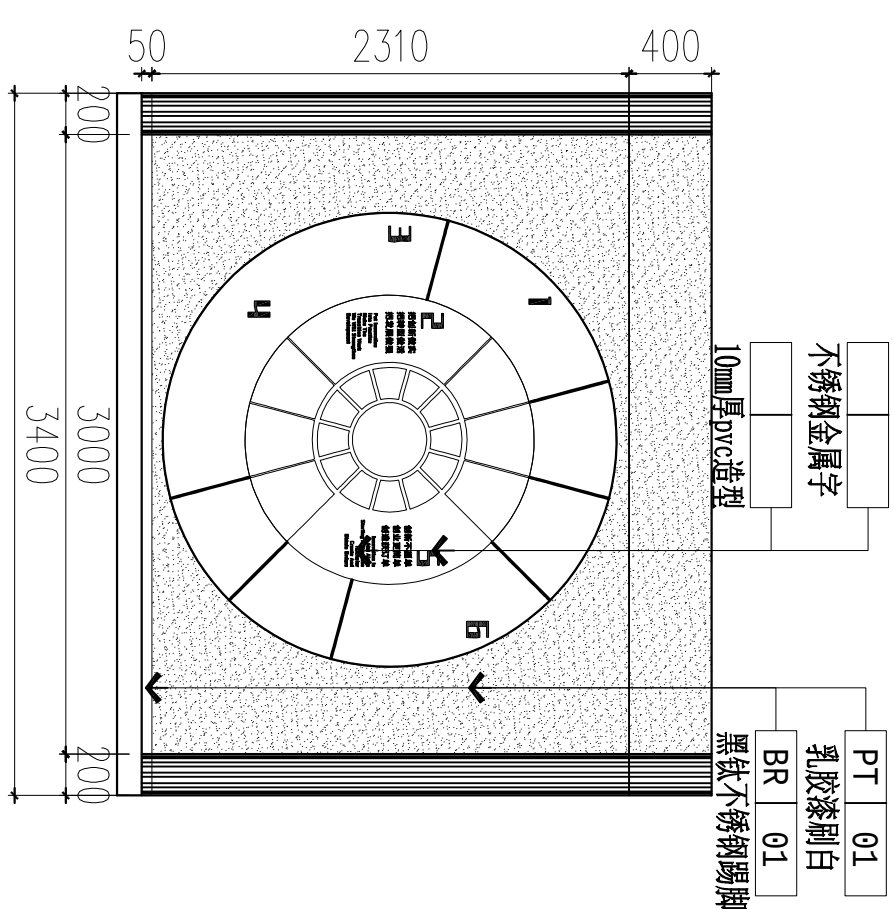


58
P-10 ELEVATION
立面图 SCALE 1:50


盖 章 栏	
STAMP SERVICE.	
ALL DECISIONS AND SPECIFICATIONS ARE THE PROPERTY OF TIAN YI DESIGN LTD. AND CANNOT BE USED WITHOUT THEIR WRITTEN PERMISSION. THE SAME SHALL BE RETURNED UPON COMPLETION OF THE PROJECT. DO NOT SCALE DRAWINGS. ALL MEASUREMENTS MUST BE CHECKED ON SITE BY THE CONTRACTORS AND ANY DISCREPANCIES BROUGHT TO THE ATTENTION OF THE DESIGNER OR ARCHITECT. THIS DRAWING IS TO BE USED FOR THE PROJECT AND SITE IDENTIFIED AND NOT TO BE USED ON ANY OTHER PROJECT.	
特别申明：此图上有多种符号为本单位产权，未经许可，不得翻印、复制或输入计算机，所有尺寸量必须由施工方现场量测进行核对校核，不得由地方自行测量设计。此图能用于本项目其他工程概不识别，不得用于其他项目。	
工程名称	
PROJECT NAME	
平阳县国企“党建同心圆·幸福共富圈”党建联创阵地项目	
子项目	SUBKEY
图纸名称	DRAWING
群团文化区立面图	
专业	SPECIALTY
装饰	
审核	CHECKED BY
设计	DESIGNED BY
制图	DRAWN BY
校对	CHECKED BY
修改	日期
Revision No.	Date
修改 1:	
修改 2:	
修改 3:	
工程编号	页 码
Project No.	Page No.
比 例	日 期
Scale.	Date.
图底编号	2F-1E-06
Drawing No.	
变更序号	
Revision No.	

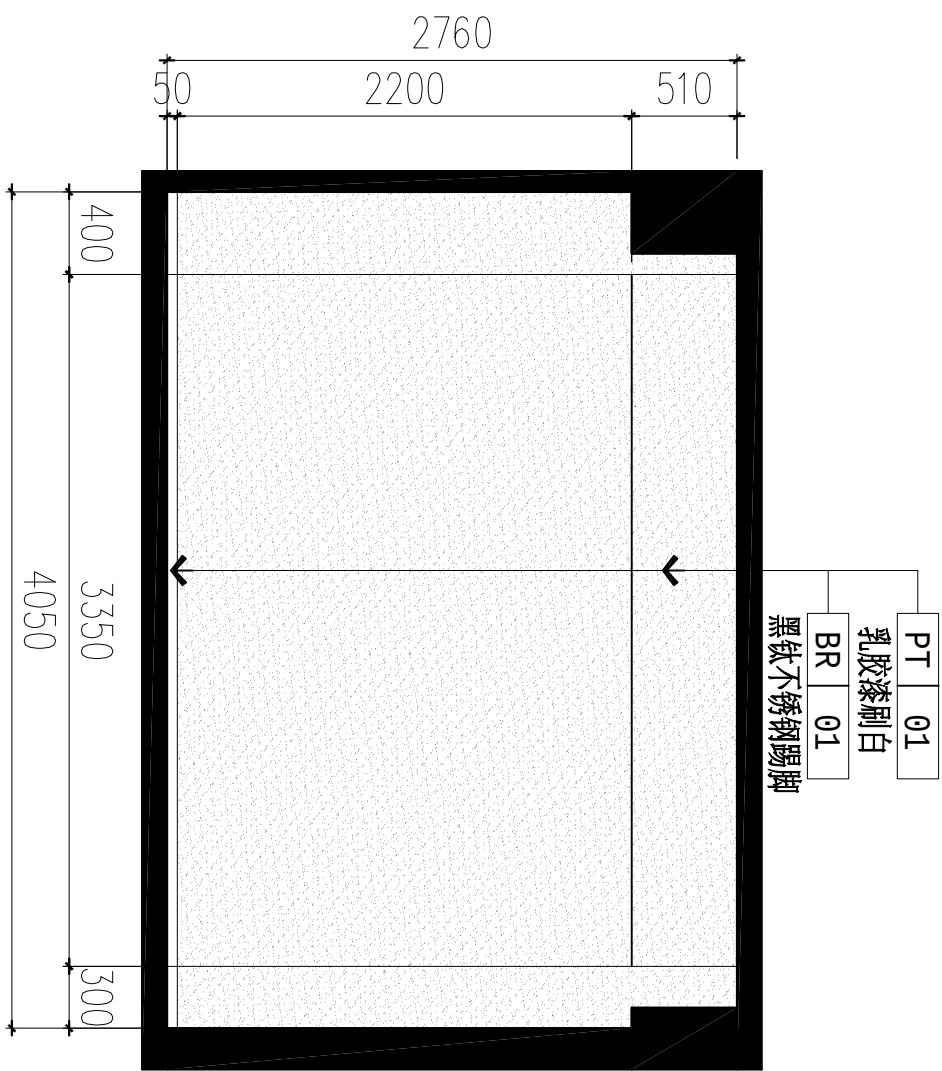


59 ELEVATION
P-10 立面图 SCALE 1:50

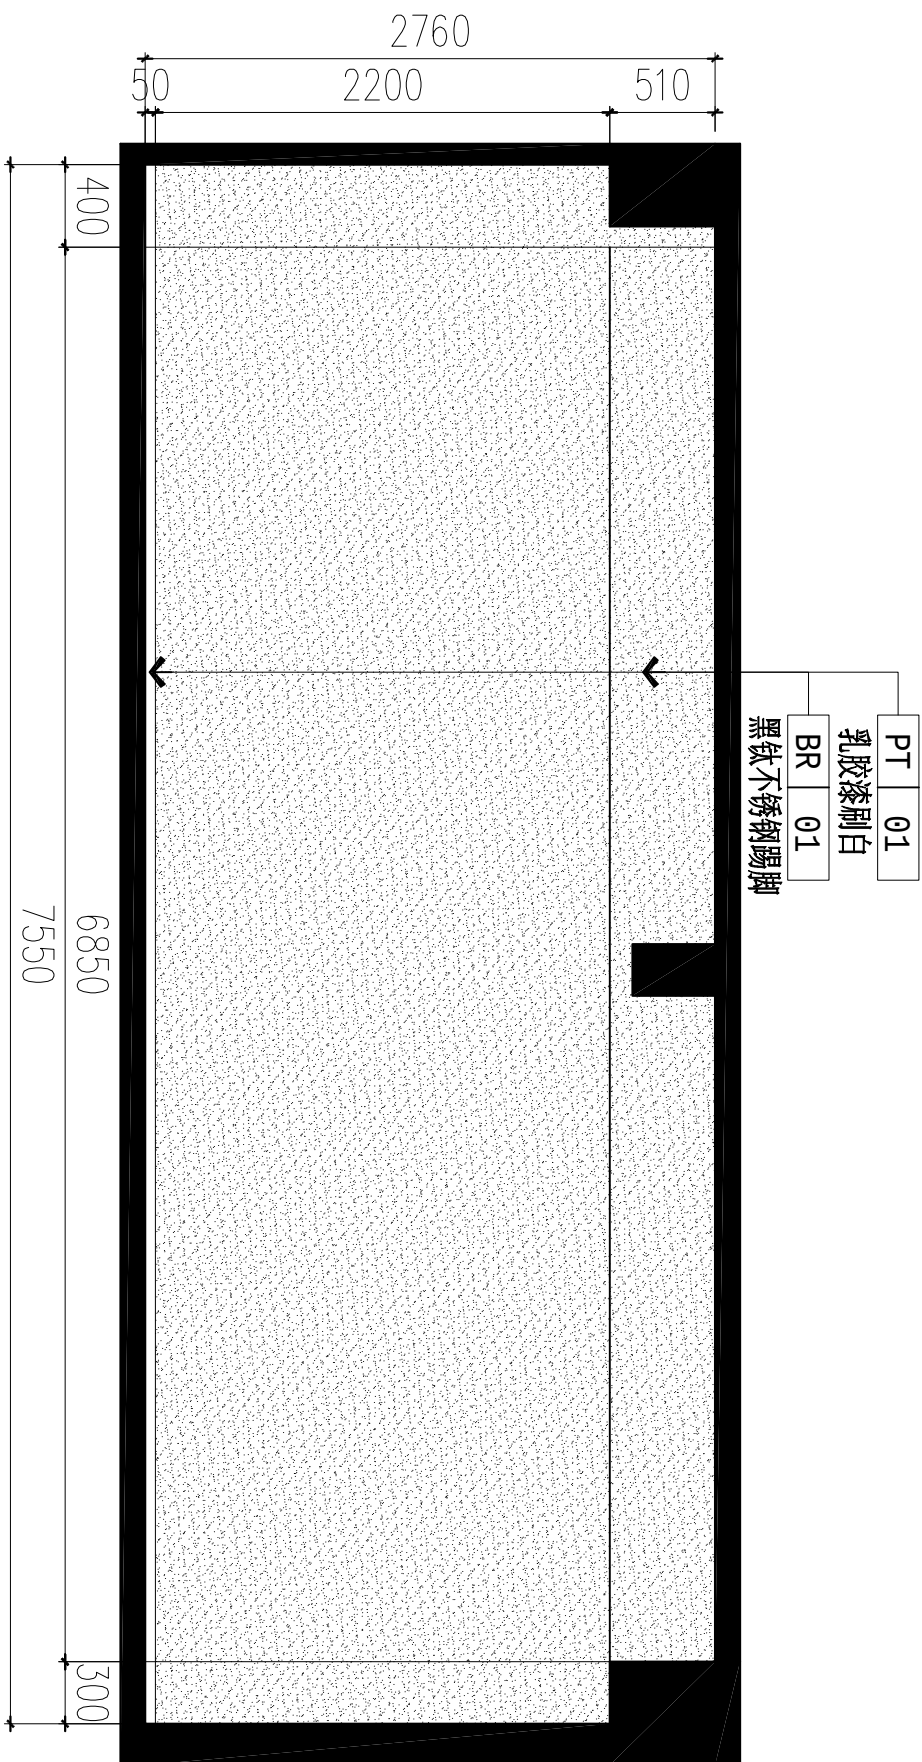

60 ELEVATION
P-10 立面图 SCALE 1:50

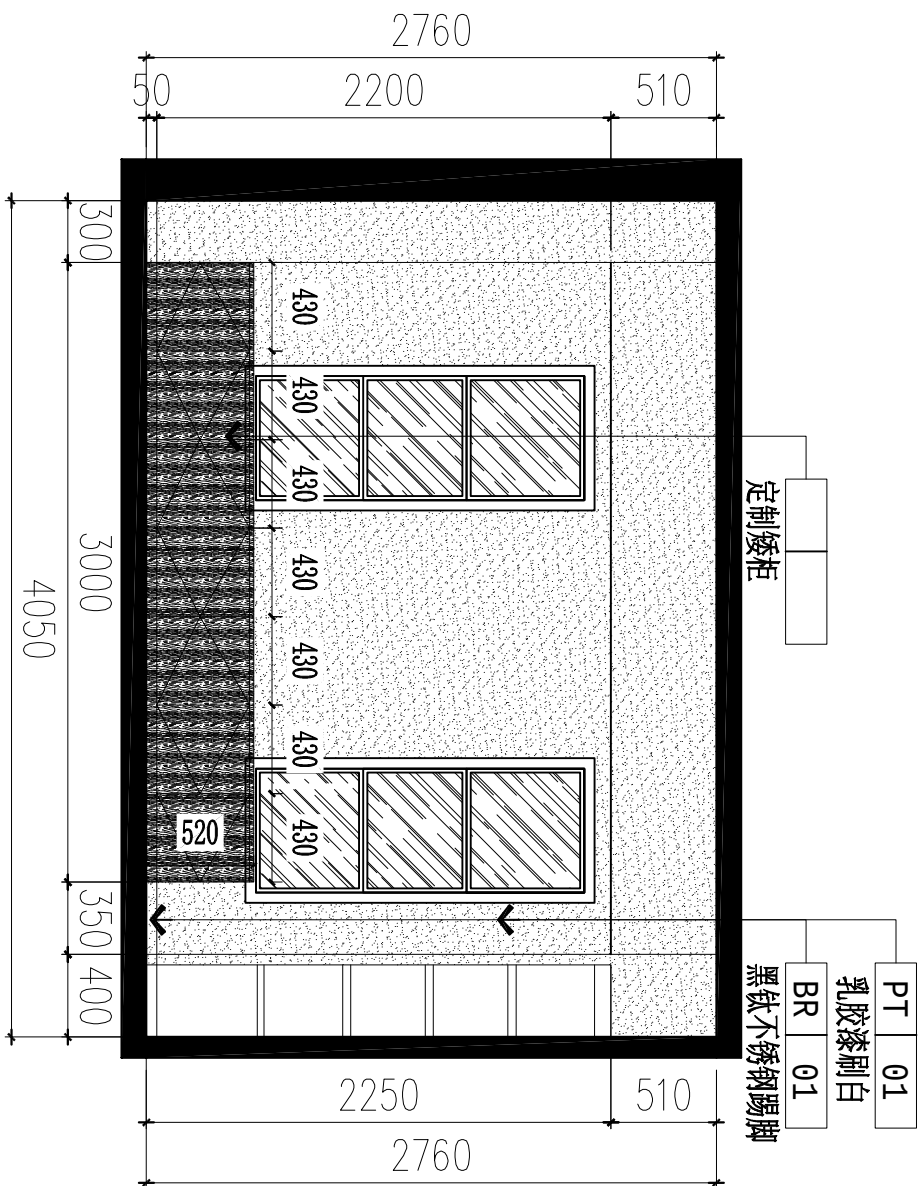

61 ELEVATION
P-10 立面图 SCALE 1:50

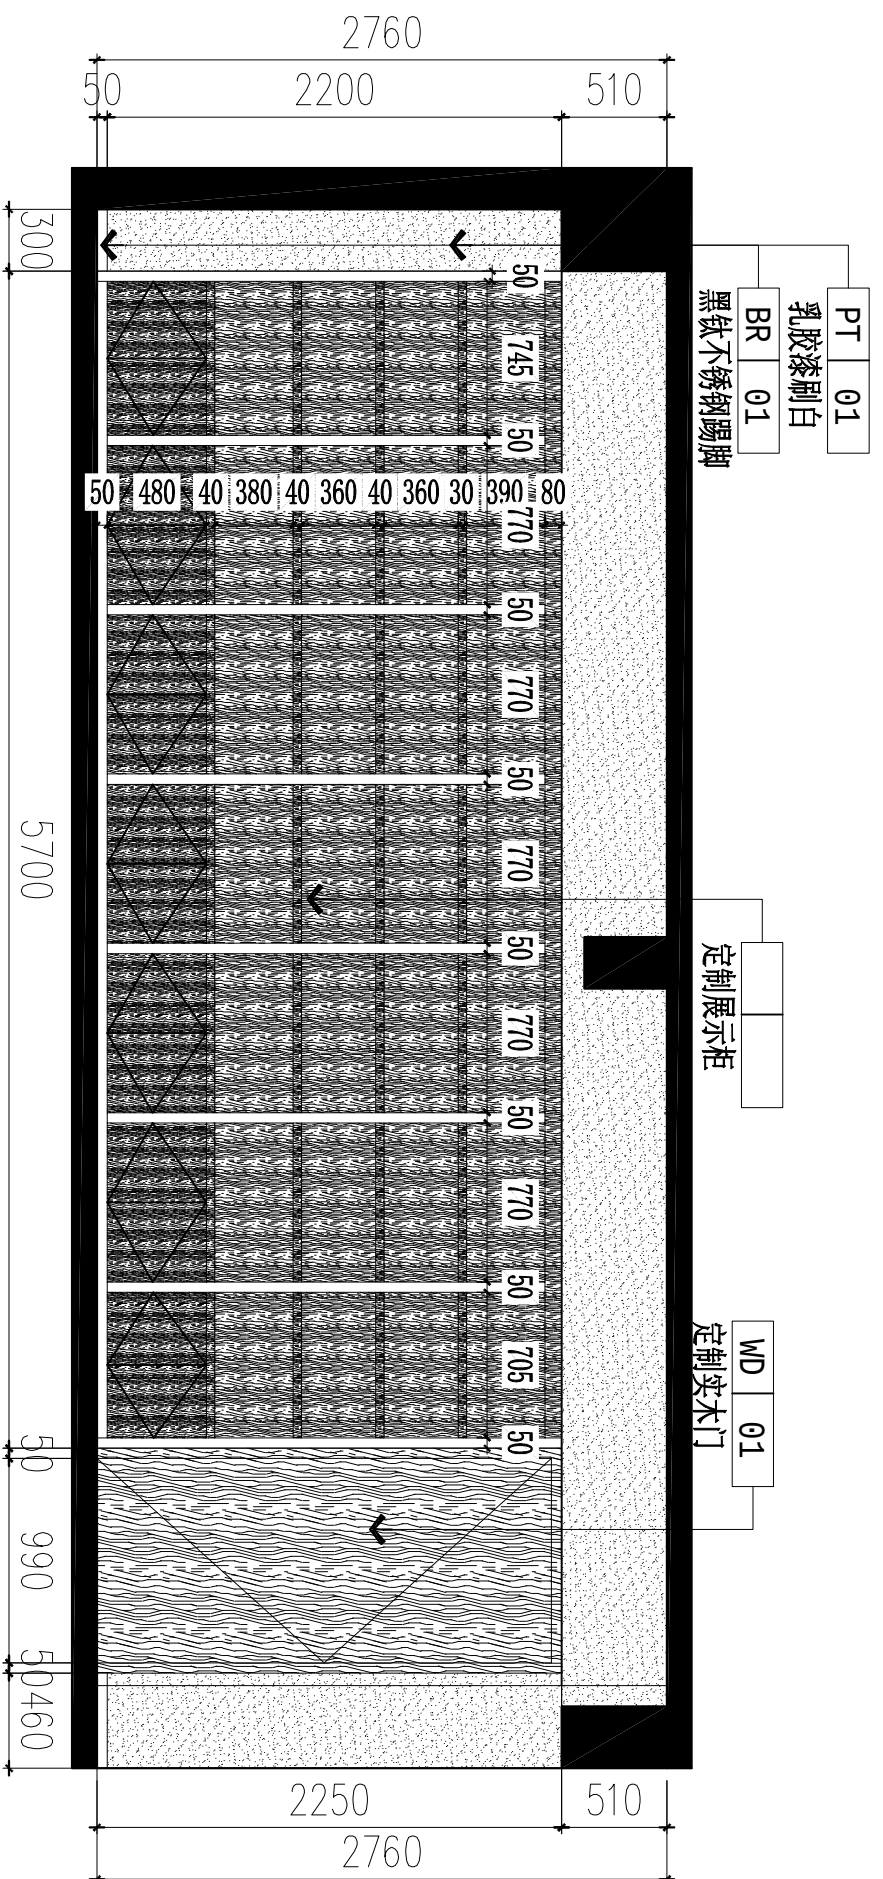

62 ELEVATION
P-10 立面图 SCALE 1:50

ALL DIMENSIONS AND SPECIFICATIONS ARE THE PROPERTY OF TIAN YI DESIGN LTD., AND CANNOT BE USED WITHOUT THEIR WRITTEN PERMISSION. THE SAME SHALL BE RETURNED UPON COMPLETION OF THE PROJECT. DO NOT SCALE DIMENSIONS. ALL MEASUREMENTS MUST BE CHECKED ON SITE BY THE CONTRACTORS AND ANY DISCREPANCIES BROUGHT TO THE ATTENTION OF THE DESIGNER OR ARCHITECT. THIS DRAWING IS TO BE USED FOR THE PROJECT AND SITE IDENTIFIED AND NOT TO BE USED ON ANY OTHER PROJECT.

版次所有, 此图所有资料均为本公司财产, 未经许可, 不得翻印、复制或修改。所有尺寸都必须由施工人员在现场进行校核, 不得一味的地方及随意修改设计。此图仅用于本项目和施工场所, 不得用于任何其他项目。

盖章栏
STAMP SERVICE.

工程名称 PROJECT NAME

平阳县国企“党建同心圆·幸福共富圈”党建联创阵地项目

子项目 SUBKEY

图纸名称 DRAWING

心理辅导室立面图

专业 SPECIALTY

装饰

审核 CHECKED BY

设计 DESIGNED BY

制图 DRAWN BY

校对 CHECKED BY

修改 日期
Revision No. Date


修改 1:
修改 2:
修改 3:

工程编号 页码
Project No. Page No.


比例 日期
Scale. Date.

图纸编号 2F-IE-07
Drawing No.

变更序号
Revision No.

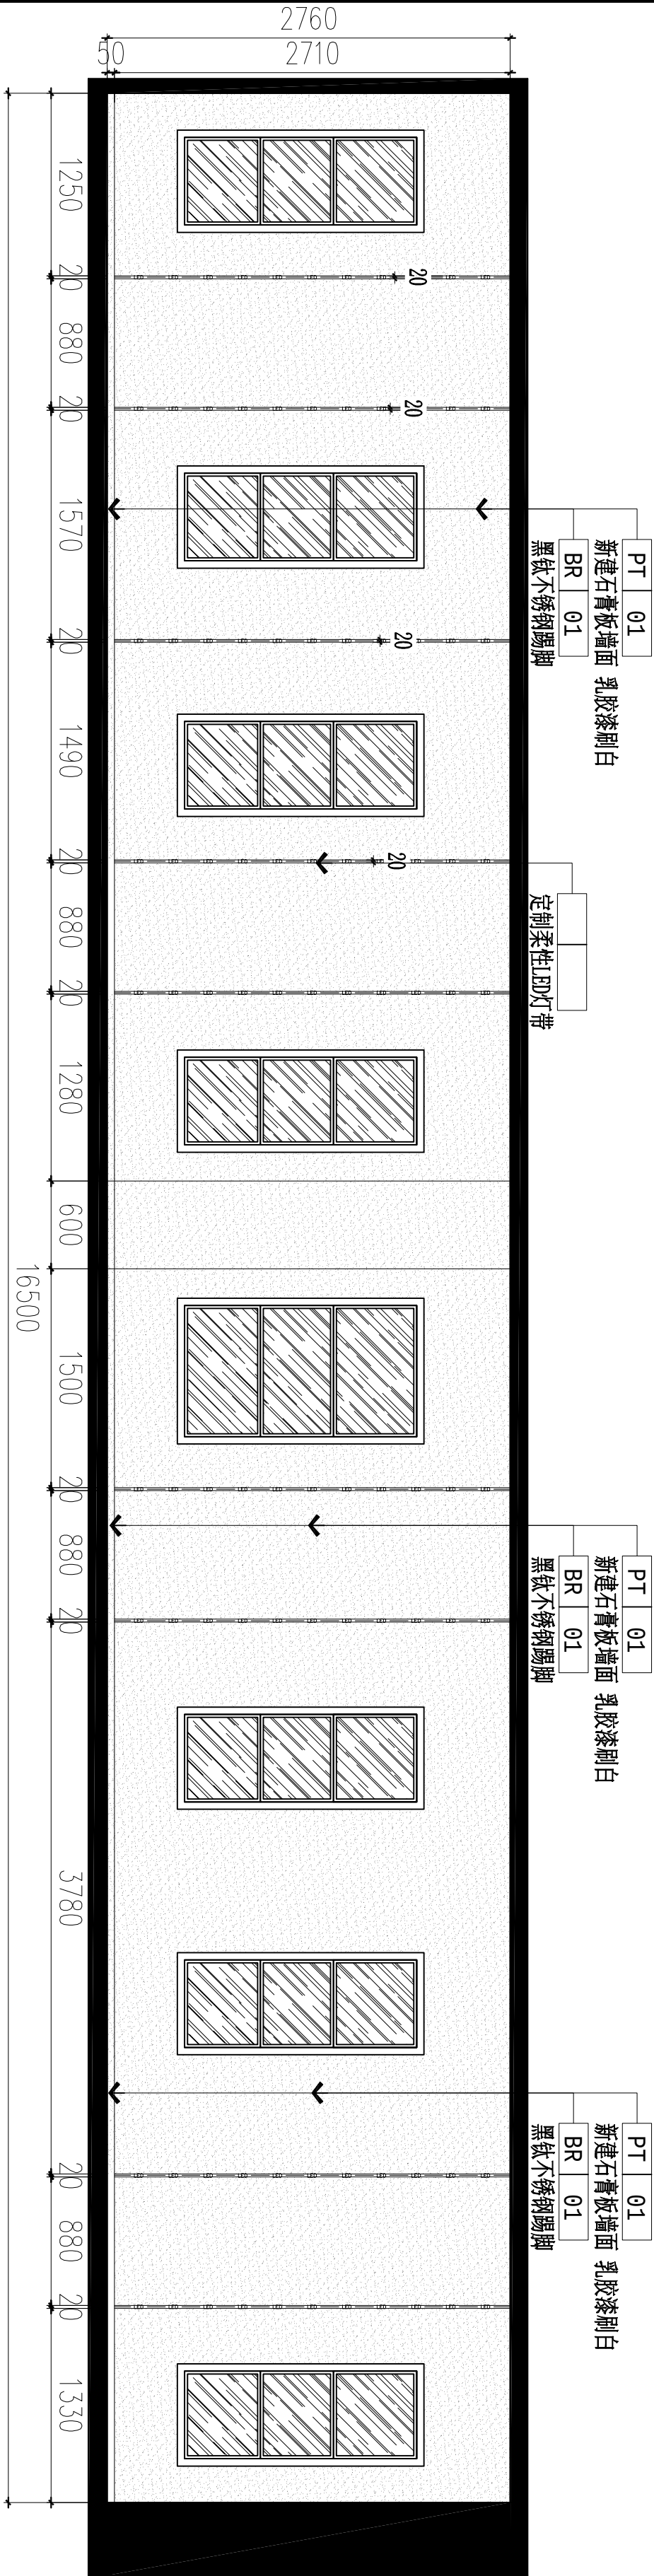

63
P-10
立面图
SCALE 1:50

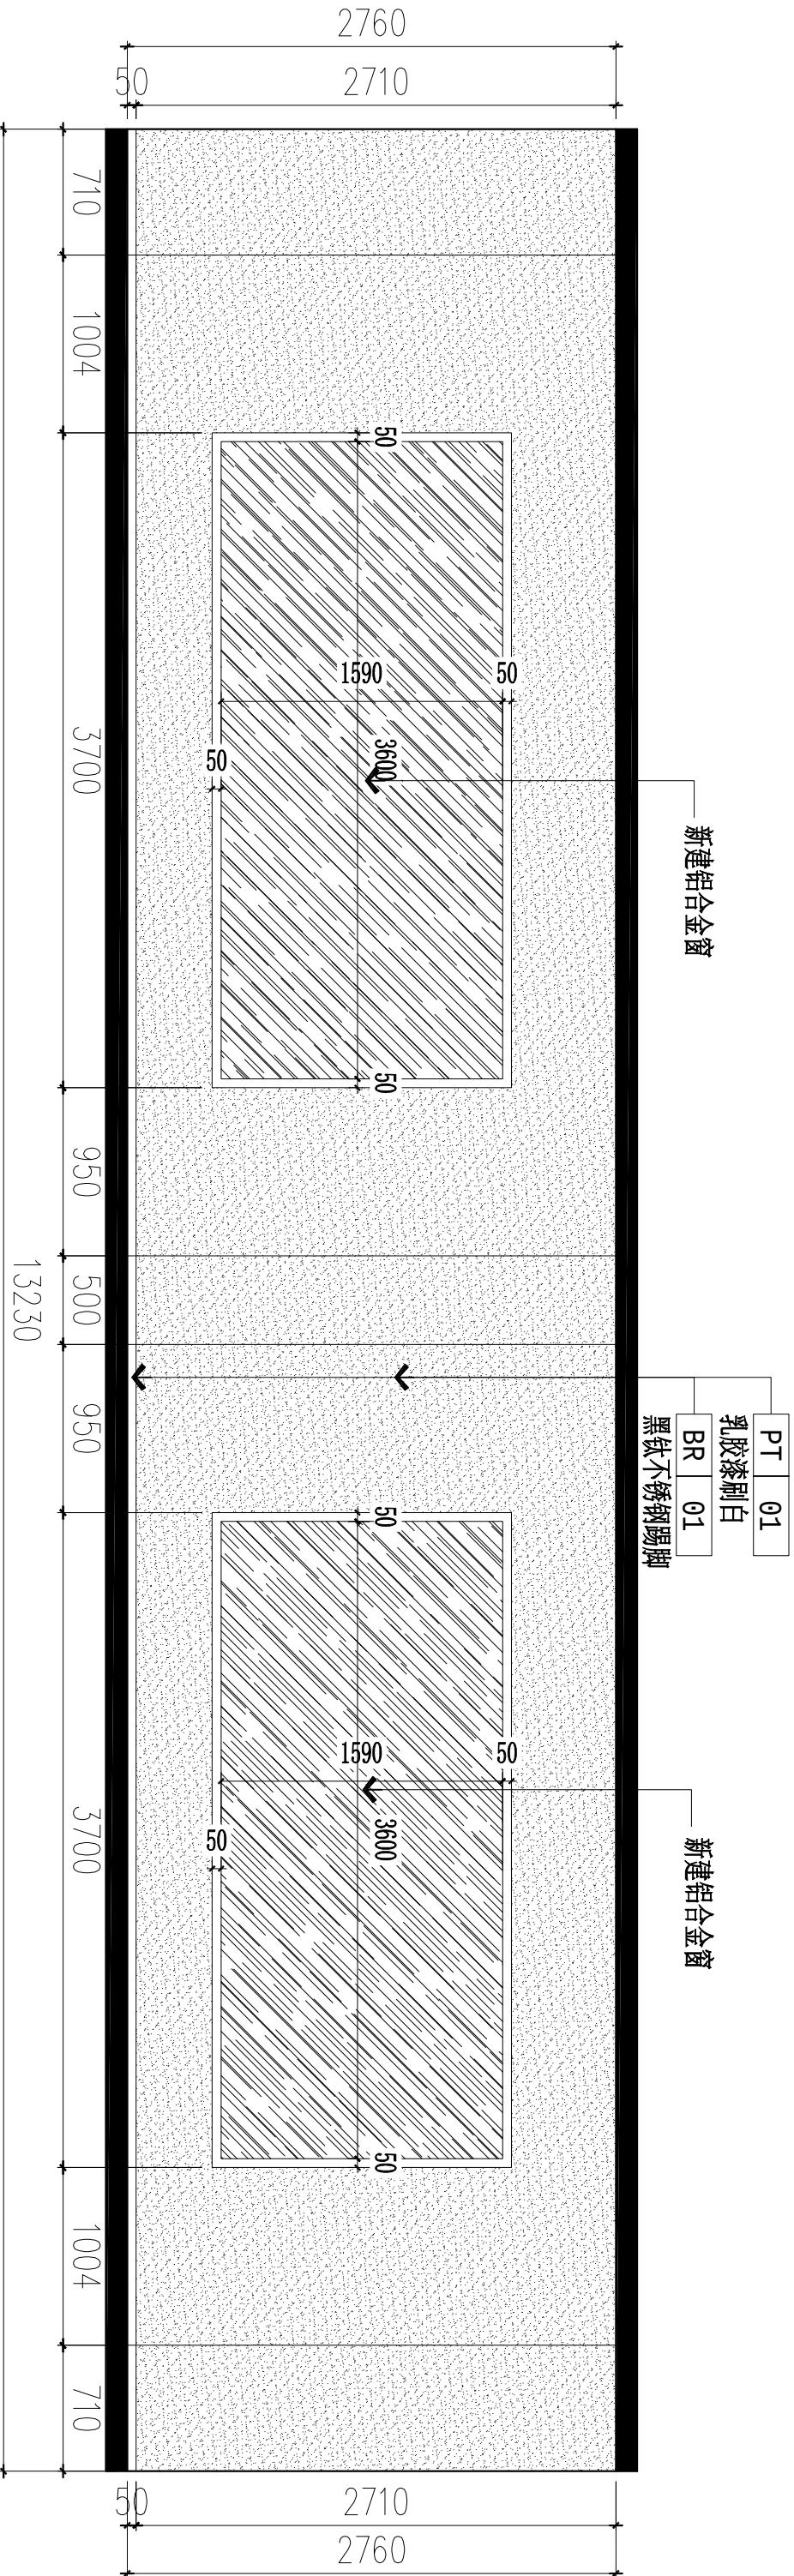

64
P-10
立面图
SCALE 1:50

ALL DIMENSIONS AND SPECIFICATIONS ARE THE PROPERTY OF TIAN YI DESIGN LTD., AND CANNOT BE USED WITHOUT THEIR WRITTEN PERMISSION. THE SAME SHALL BE RETURNED UPON COMPLETION OF THE PROJECT. DO NOT SCALE DIMENSIONS. ALL MEASUREMENTS MUST BE CHECKED ON SITE BY THE CONTRACTORS AND ANY DISCREPANCIES BROUGHT TO THE ATTENTION OF THE DESIGNER OR ARCHITECT. THIS DRAWING IS TO BE USED FOR THE PROJECT AND SITE IDENTIFIED AND NOT TO BE USED ON ANY OTHER PROJECT.

版权所有，此图所有资料均为本公司财产，未经许可，不得翻印、复制或扩大使用。所有尺寸都必须由施工人员在现场进行校核，不得一味的地方及随意更改设计。此图仅用于本项目和施工现场使用，不得用于任何其他项目。

盖章栏
STAMP SERVICE

工程名称
PROJECT NAME

平阳县国企“党建同心圆·幸福共富圈”党建联创阵地项目

子项目
SUBKEY

图纸名称
DRAWING

健身区立面图

专业
SPECIALTY

装饰

审核
CHECKED BY

设计
DESIGNED BY

制图
DRAWN BY

校对
CHECKED BY

修改
Revision No. 日期
Date


修改 1:
修改 2:
修改 3:

工程编号
Project No. 页码
Page No.


比 例
Scale. 日期
Date.

图纸编号
Drawing No. 2F-IE-08


变更序号
Revision No.

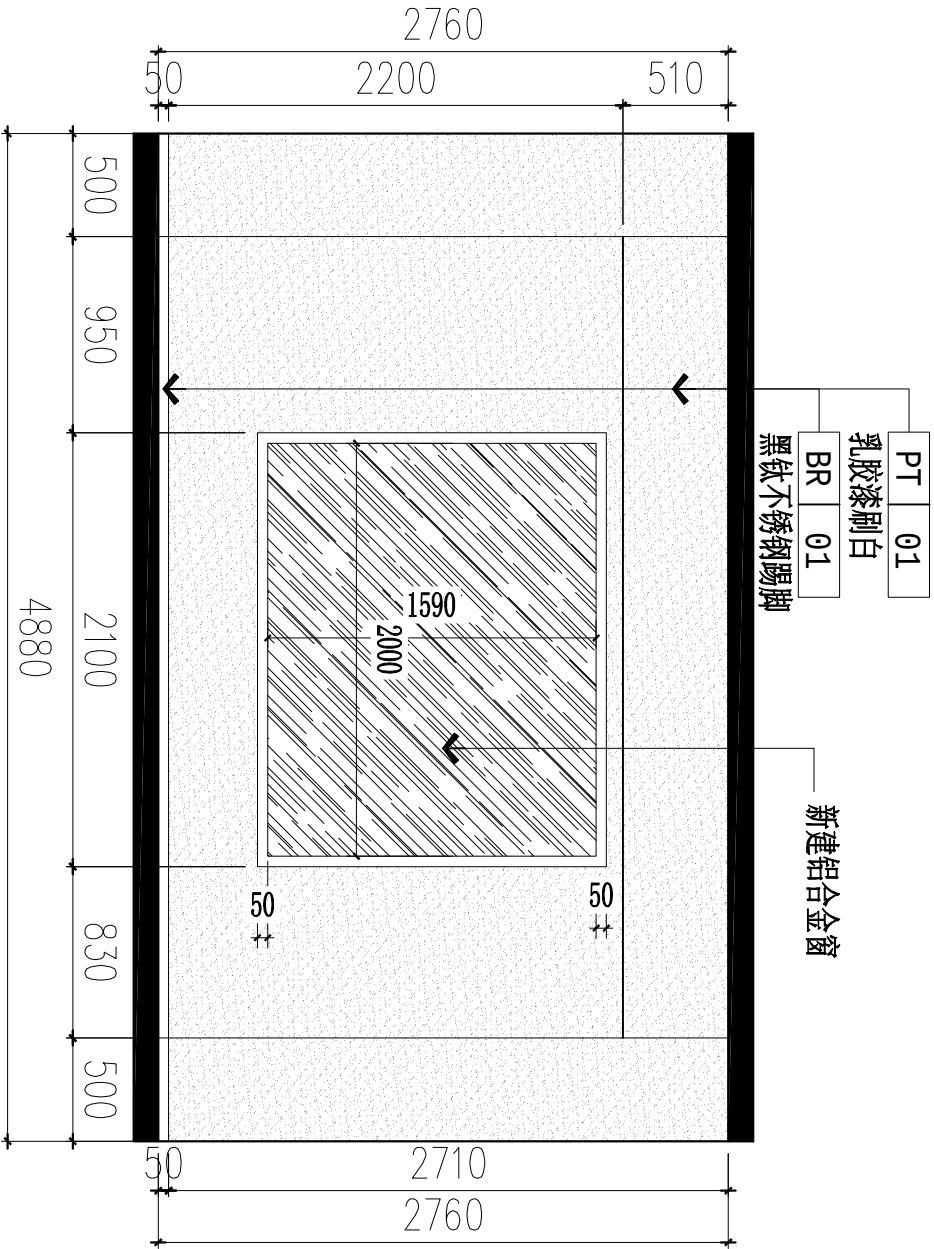


65 ELEVATION
P-10 立面图 SCALE 1:50

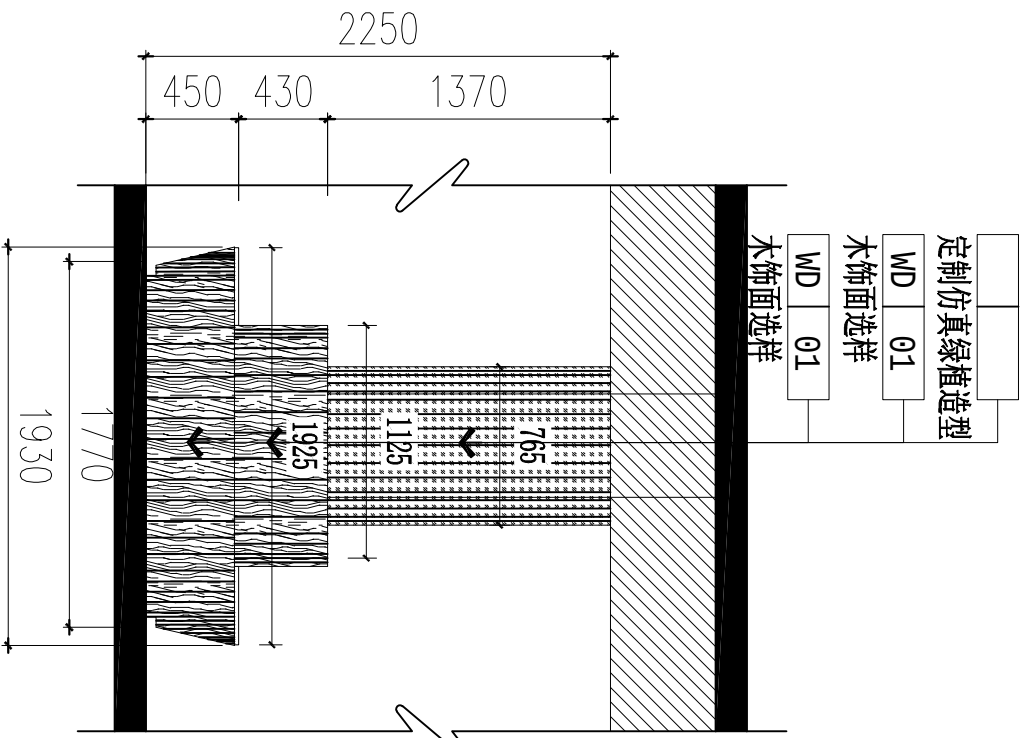

67 ELEVATION
P-10 立面图 SCALE 1:50

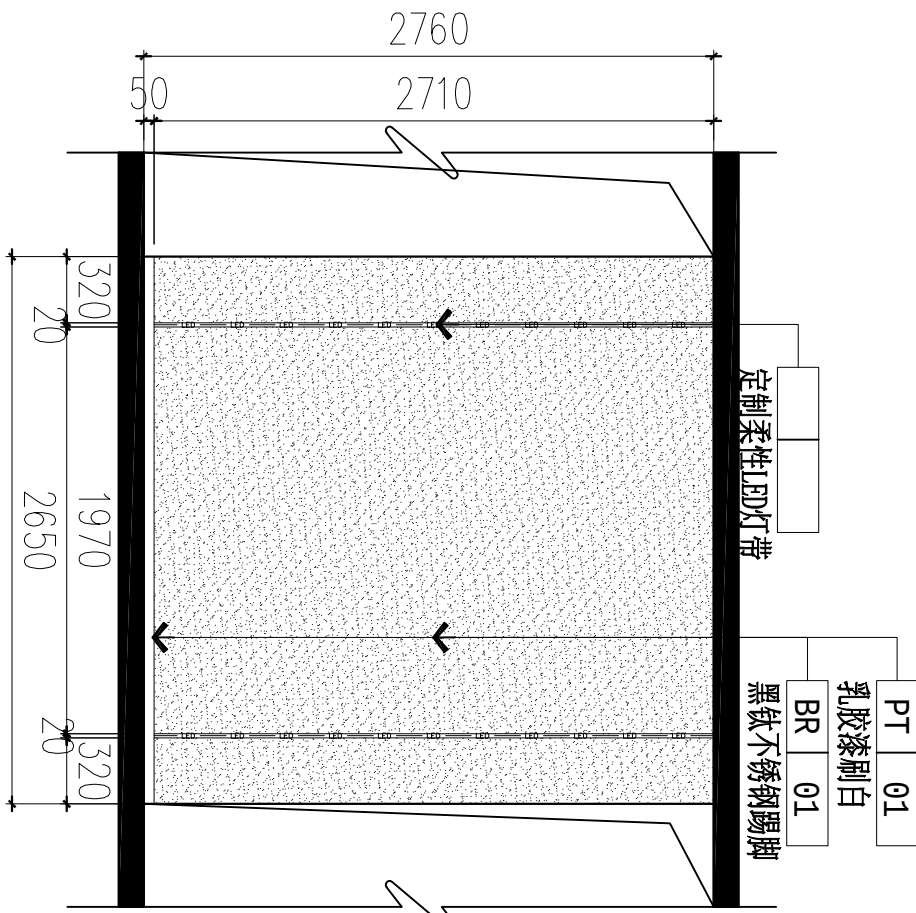

66 ELEVATION
P-10 立面图 SCALE 1:50

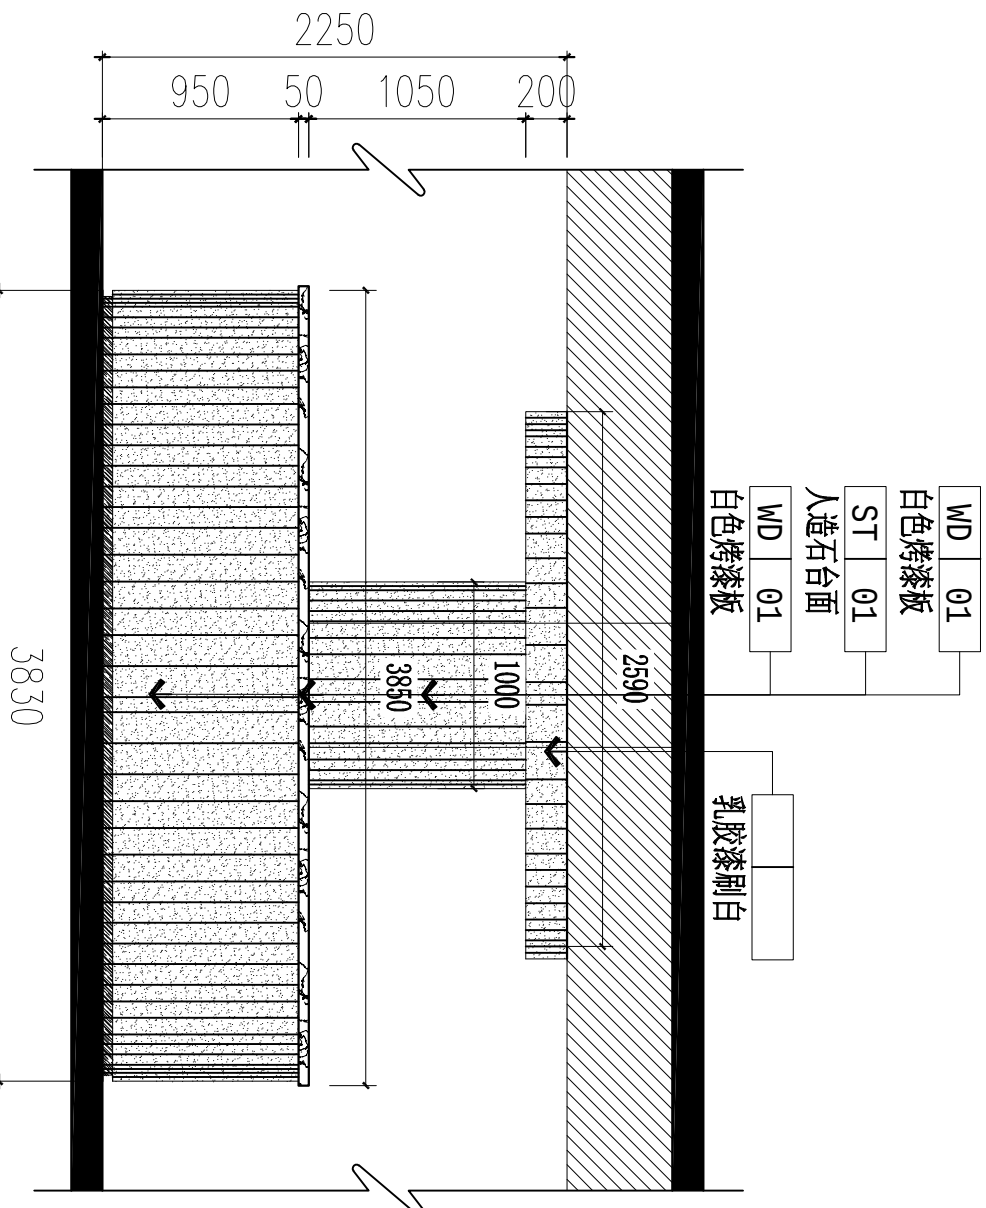

68 ELEVATION
P-10 立面图 SCALE 1:50

ALL DIMENSIONS AND SPECIFICATIONS ARE THE PROPERTY OF TIAN YI DESIGN LTD., AND CANNOT BE USED WITHOUT THEIR WRITTEN PERMISSION. THE SAME SHALL BE RETURNED UPON COMPLETION OF THE PROJECT. DO NOT SCALE DIMENSIONS. ALL MEASUREMENTS MUST BE CHECKED ON SITE BY THE CONTRACTORS AND ANY DISCREPANCIES BROUGHT TO THE ATTENTION OF THE DESIGNER OR ARCHITECT. THIS DRAWING IS TO BE USED FOR THE PROJECT AND SITE IDENTIFIED AND NOT TO BE USED ON ANY OTHER PROJECT.

版权所有，此图所有资料均为本单位财产，未经许可，不得翻印、复制或用于其他项目。所有尺寸都必须由施工单位在现场进行校核，不得随意更改。此图仅用于本项目施工现场使用，不得用于其他项目。

施 工 栏
STAMP SERVICE

平阳县国企“党建同心圆·幸福共富圈”党建联创阵地项目

子项目 SUBKEY

图纸名称 DRAWING

吧台卡座区立面图

专业 SPECIALTY

装饰

审核 CHECKED BY

设计 DESIGNED BY

制图 DRAWN BY

校对 CHECKED BY

修 改
Revision No. 日期
Date

修 改 1:
修 改 2:
修 改 3:

工程编号 页 码
Project No. Page No.

比 例 日期
Scale Date

图纸编号 2F-IE-09

变更序号
Revision No.